Roof to be covered in BMI Redland Cambrian interlocking slates in Slate Grey colour

Gutters and downpipes to be boxed steel in Window Grey RAL 7040 colour polyester coated finish




Polished Steel Glazed Balcony

Windows, doors and feature frames to be aluminium finished in polyester coating Window Grey RAL 7040 colour

NORTH ELEVATION

Walls to first floor to be clad in Slate Grey Marley Weatherboarding

Walls to be finished in Kilwaughter K Rend white self-coloured hand finished render

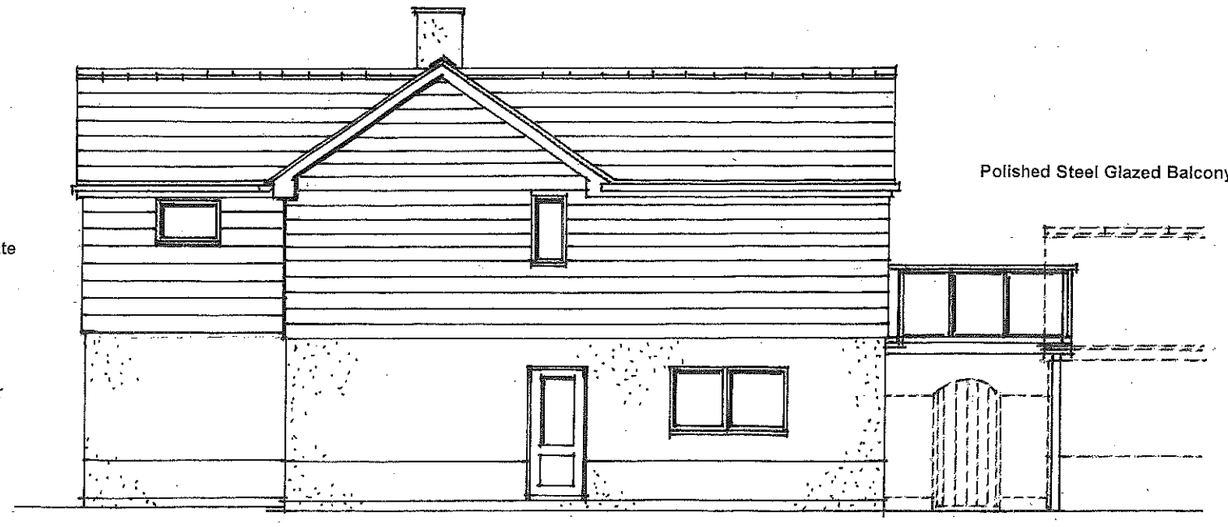

Polished Steel Glazed Balcony

EAST ELEVATION

© copyright

Vines & Lipscombe Design Group

Architectural & Town Planning Consultants

3 Wardour Road
Chippenham
Wiltshire SN14 0PA

Tel + 44 (0) 1249 657695
Tel + 44 (0) 7785 717665
Email vinesandlipscombe@gmail.com

Vivian A Vines MBE Vines & Lipscombe Design Group Established 1972

ARCHITECTURAL DESIGN TOWN & COUNTRY PLANNING
DEVELOPMENT PLANNING & BUILDING CONSULTANTS
RESIDENTIAL . COMMERCIAL . INDUSTRIAL . LEISURE . AGRICULTURE

Client

MR & MRS K BROWN

Site

GRAFTON HOUSE
PLOUGH LANE
KINGTON LANGLEY
WILTSHIRE SN15 5PS

Job Title

EXTENSIONS & ALTERATIONS TO EXISTING DWELLING

Drawing Title

PROPOSED
NORTH ELEVATION (Rear)
EAST ELEVATION (Side)

Scale: 1:100 Date: June 2023

Drawn: VAV Page Size: A3

Scale Bar 1:100 0 1 2 3 4 5 6 7

Drawing No 2023 - 01 - 8