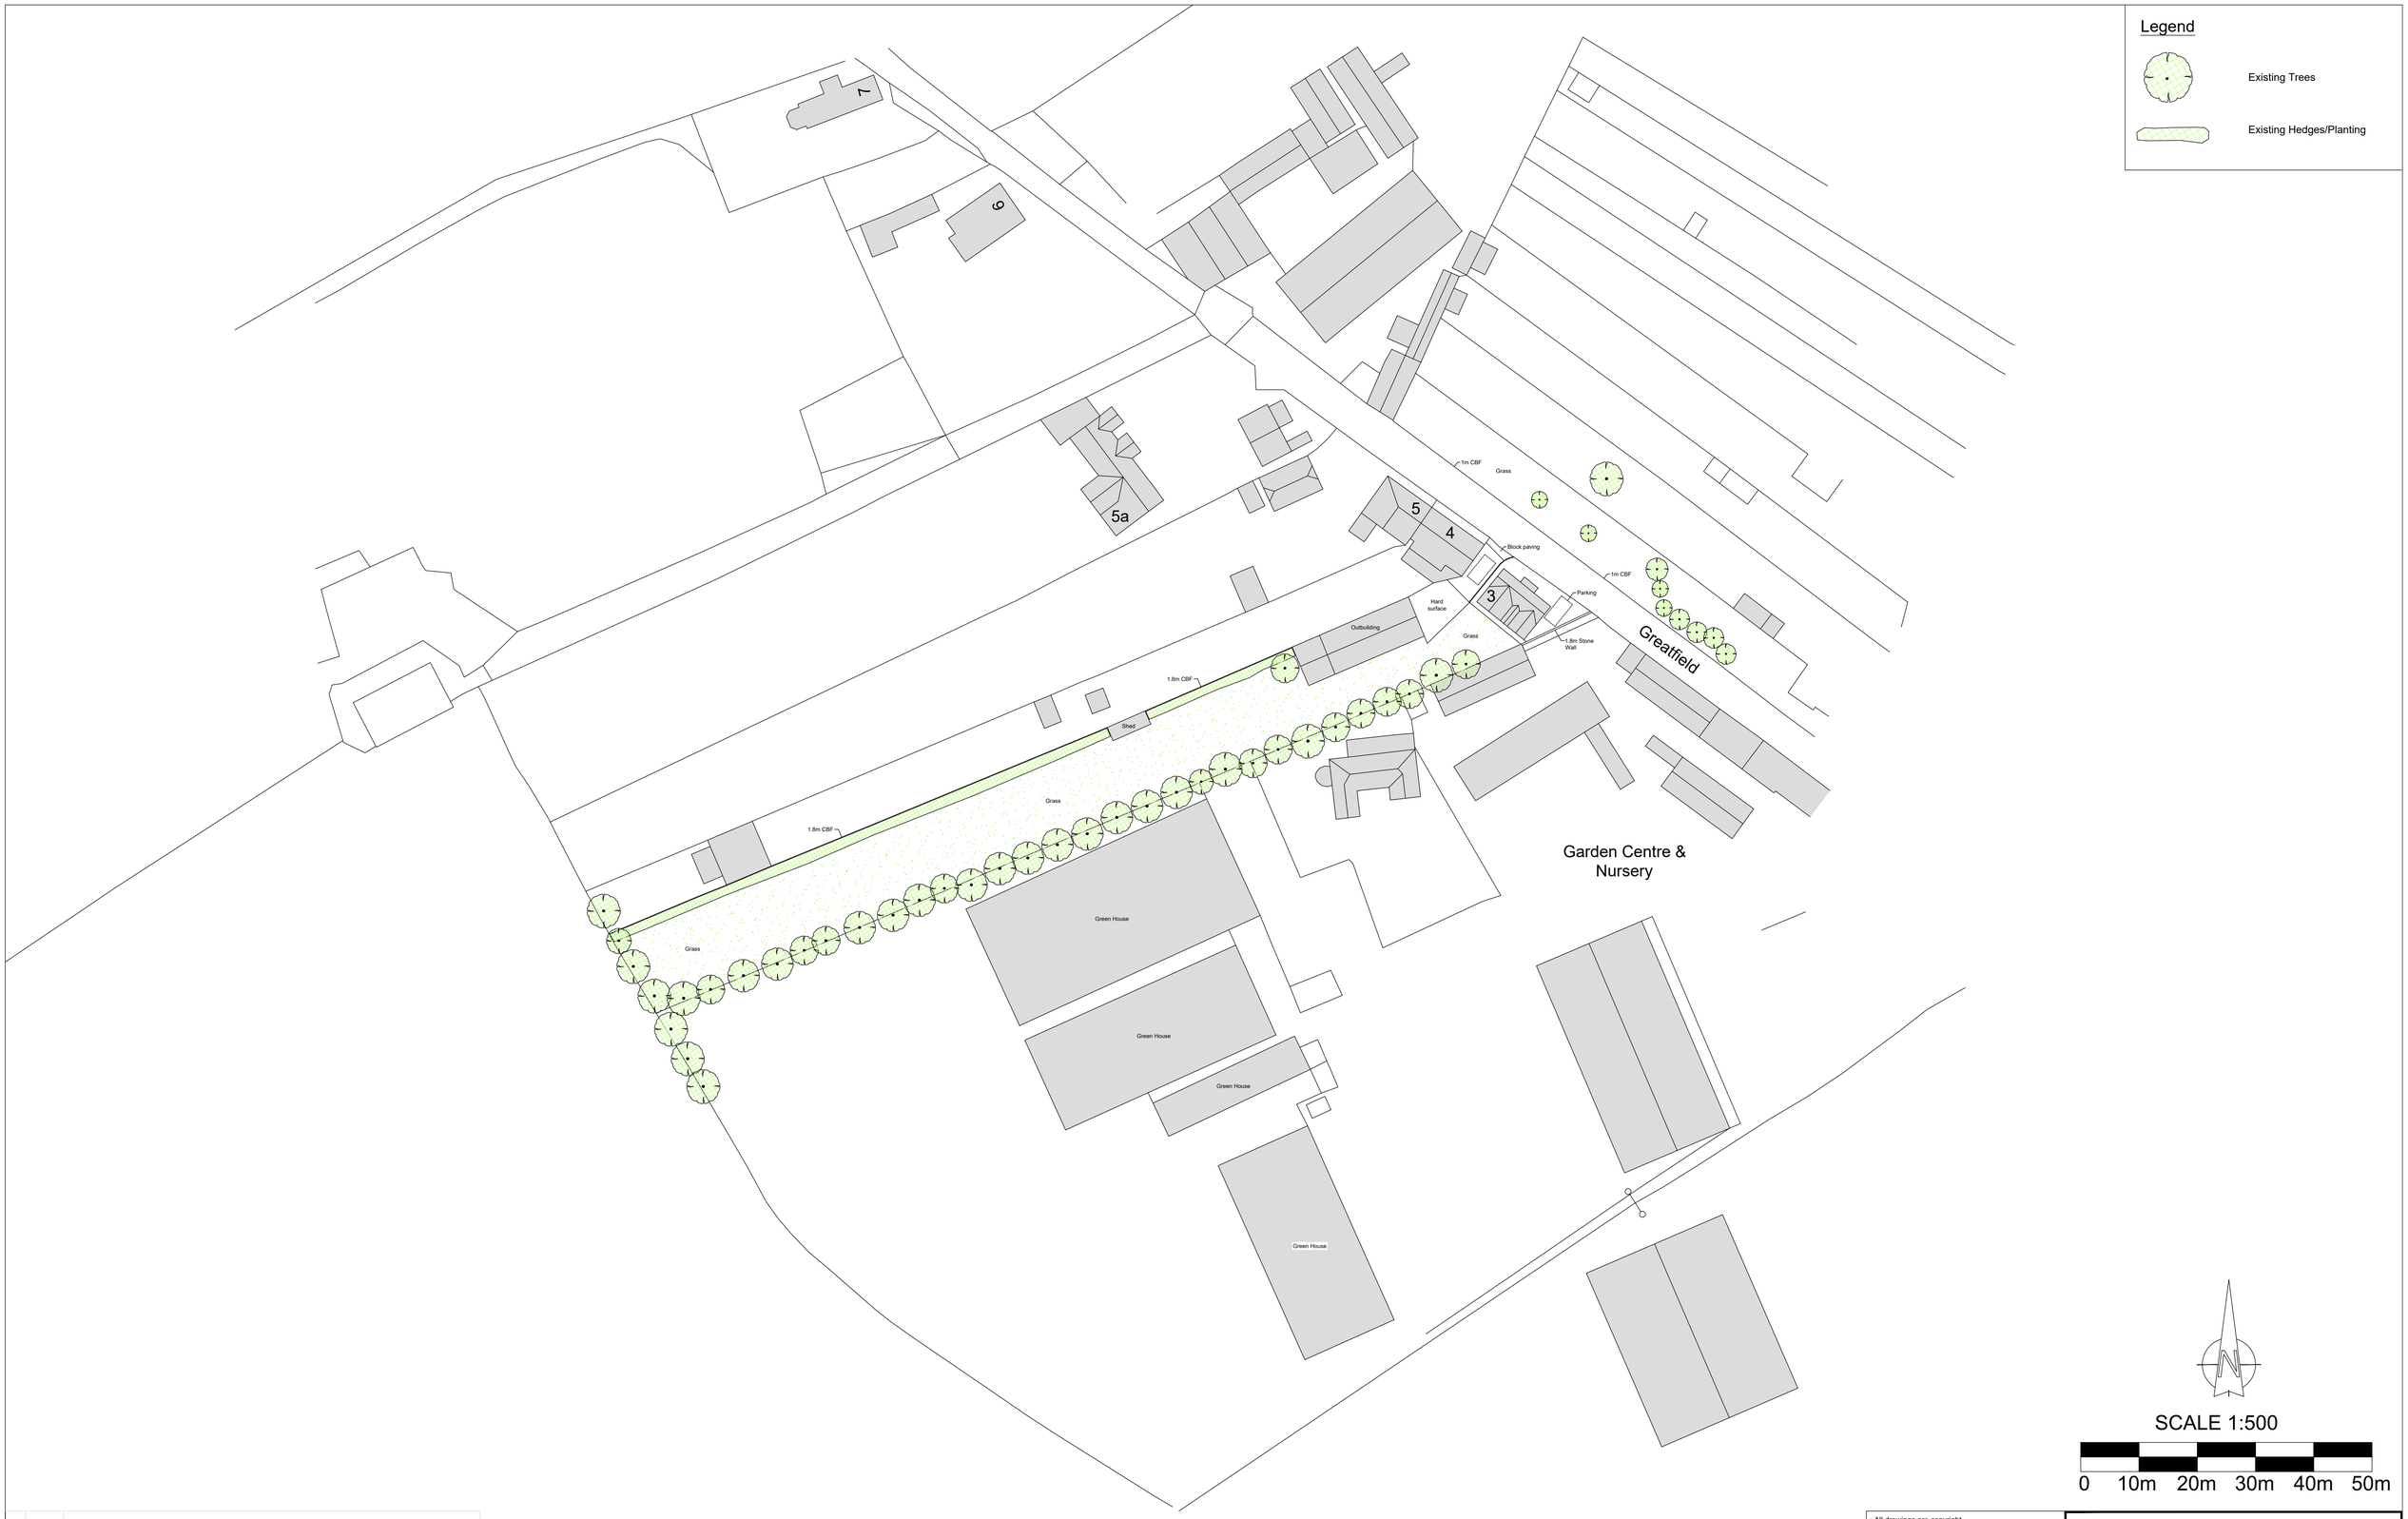


N

SCALE 1:500

0 10m 20m 30m 40m 50m

Rev	Date	Description

- All drawings are copyright
- Report all discrepancies to project administrator
- Do not scale drawing for construction purposes
- All dimensions to be checked on site

Project Title

3 Greatfield,
Swindon,
SN4 8EQ

Client

-

Ian Sullivan Architecture Ltd

101 Victoria Road, Swindon, Wiltshire SN1 3BD.
Tel/Fax 01793 612663 - E-mail: info@iansullivanarchitecture.co.uk

Drawing Title

EXISTING SITE PLAN

Job No	Drawing No	Rev
3028	1100	-

Scale	Drawn	Chkd	Date
1 : 500 @ A1	MT	ISA	April 2023