
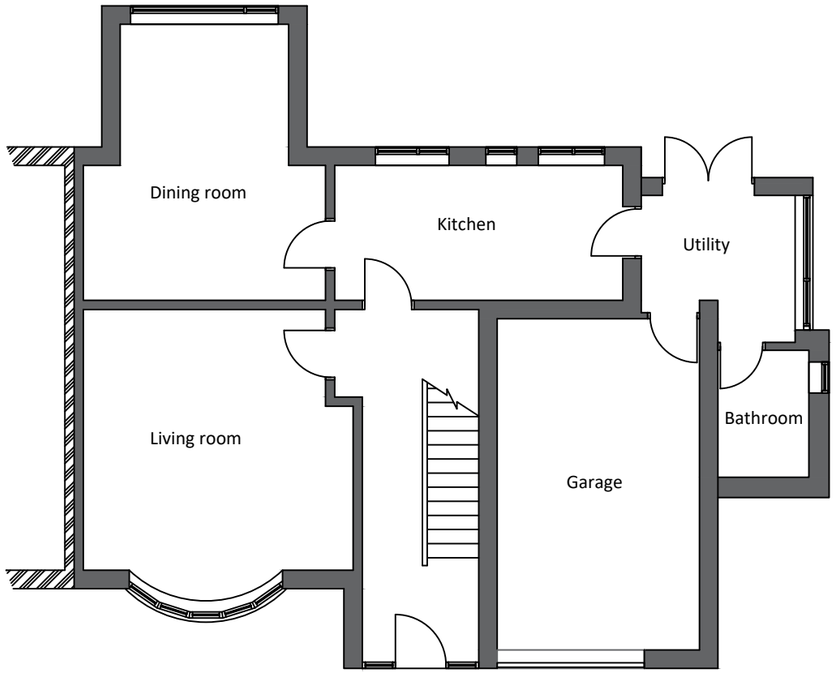


Ground Floor

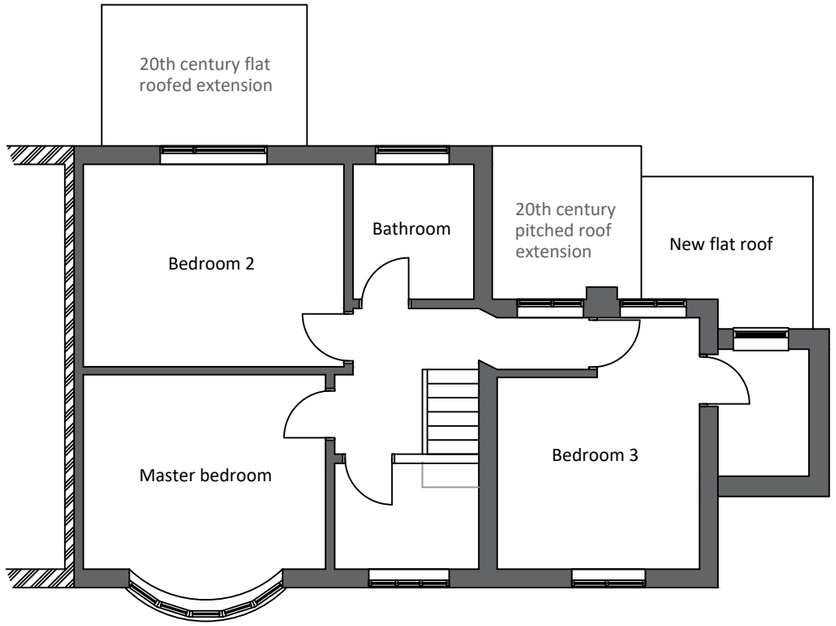

First Floor

EVANS PLANNING & DESIGN

Hilary Evans
BSc(Hons), DIP Town Planning, MRTPI
BA(Hons) Architectural Technology
planninganddesign@netevans.com
07866 534501

Project:
Two Storey Side Extension and Alterations

51 Yewstock Crescent, Chippenham SN15 1QX

Title:
Proposed Floor Plans

Scale: 1:100 @A3	Project No: 23006
Drawing No: 23006/05	Status: Planning
Revision: A	Date: 08/08/2023

Scale Bar: 1:100

0 1 2 3 4 5