DAVID COOKE DESIGN
THE BESPOKE OAK BUILDING CO LTD

22 High Lawn
Devizes
SN10 2BA
07890 164535

SCALE	PAPER
1:50 on A3	**A3**

IMPORTANT NOTICE:

THESE DRAWINGS ARE FOR PLANNING PURPOSES ONLY, THEY ARE NOT TO BE USED FOR TECHNICAL OR CONSTRUCTION PURPOSES


© THIS DRAWING IS THE COPYRIGHT OF DAVID COOKE DESIGN AND THE BESPOKE OAK BUILDING CO LTD AND MUST NOT BE USED OR DISCLOSED WITHOUT PRIOR PERMISSION

Any further details required
please contact David Cooke
david@bespokeoakbuildings.com
07890 164535

1:50 ON A3

0 metres 5 metres


EAST FACING ELEVATION

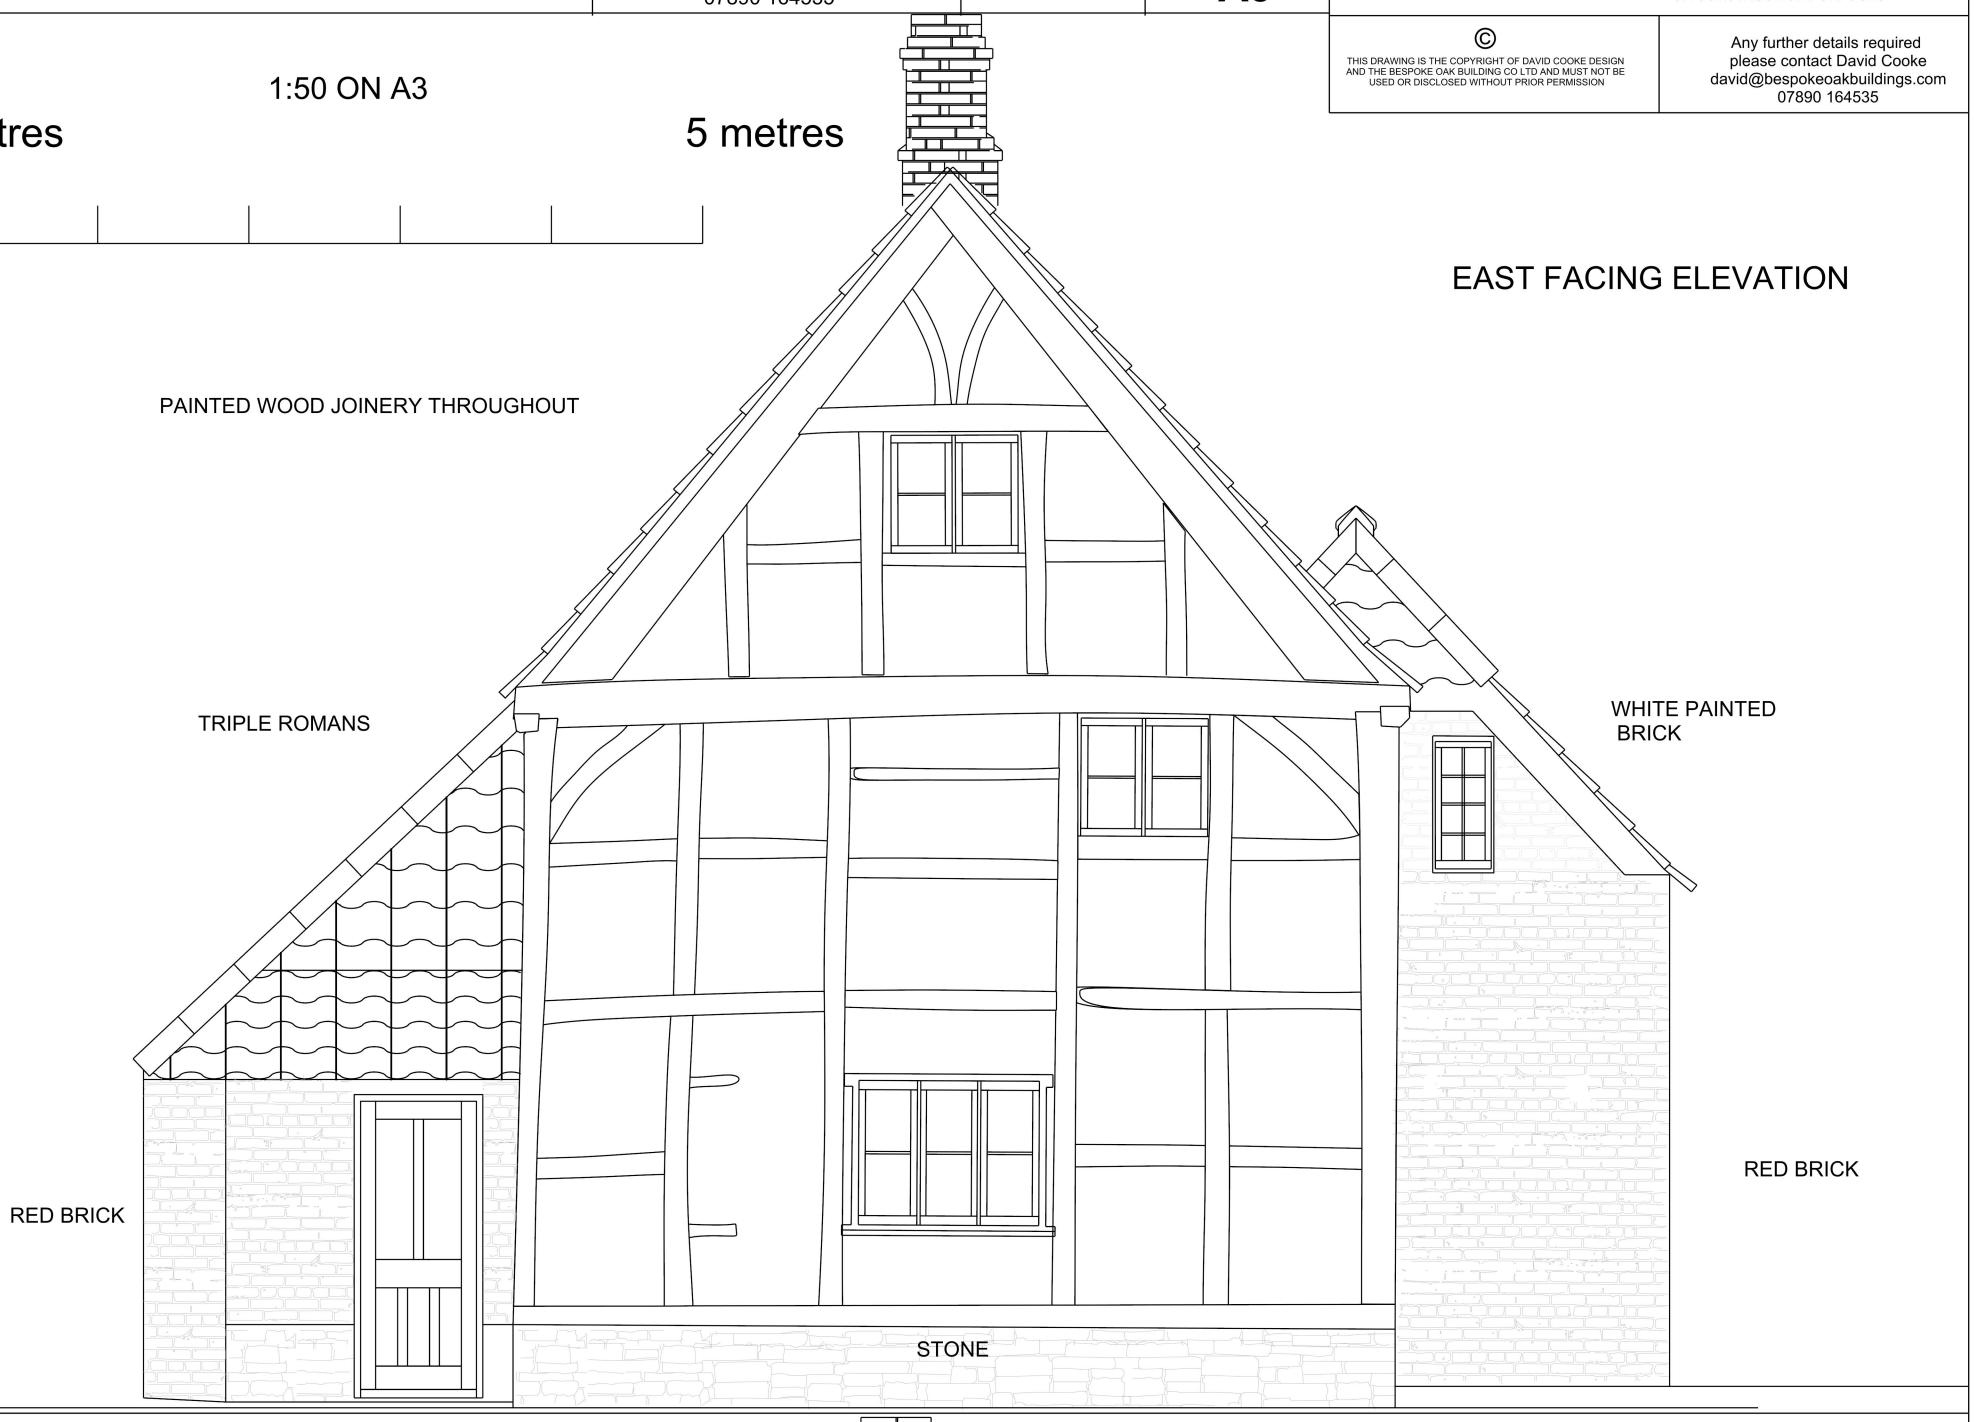

1:50 ON A3

0 metres 5 metres

WEST FACING ELEVATION

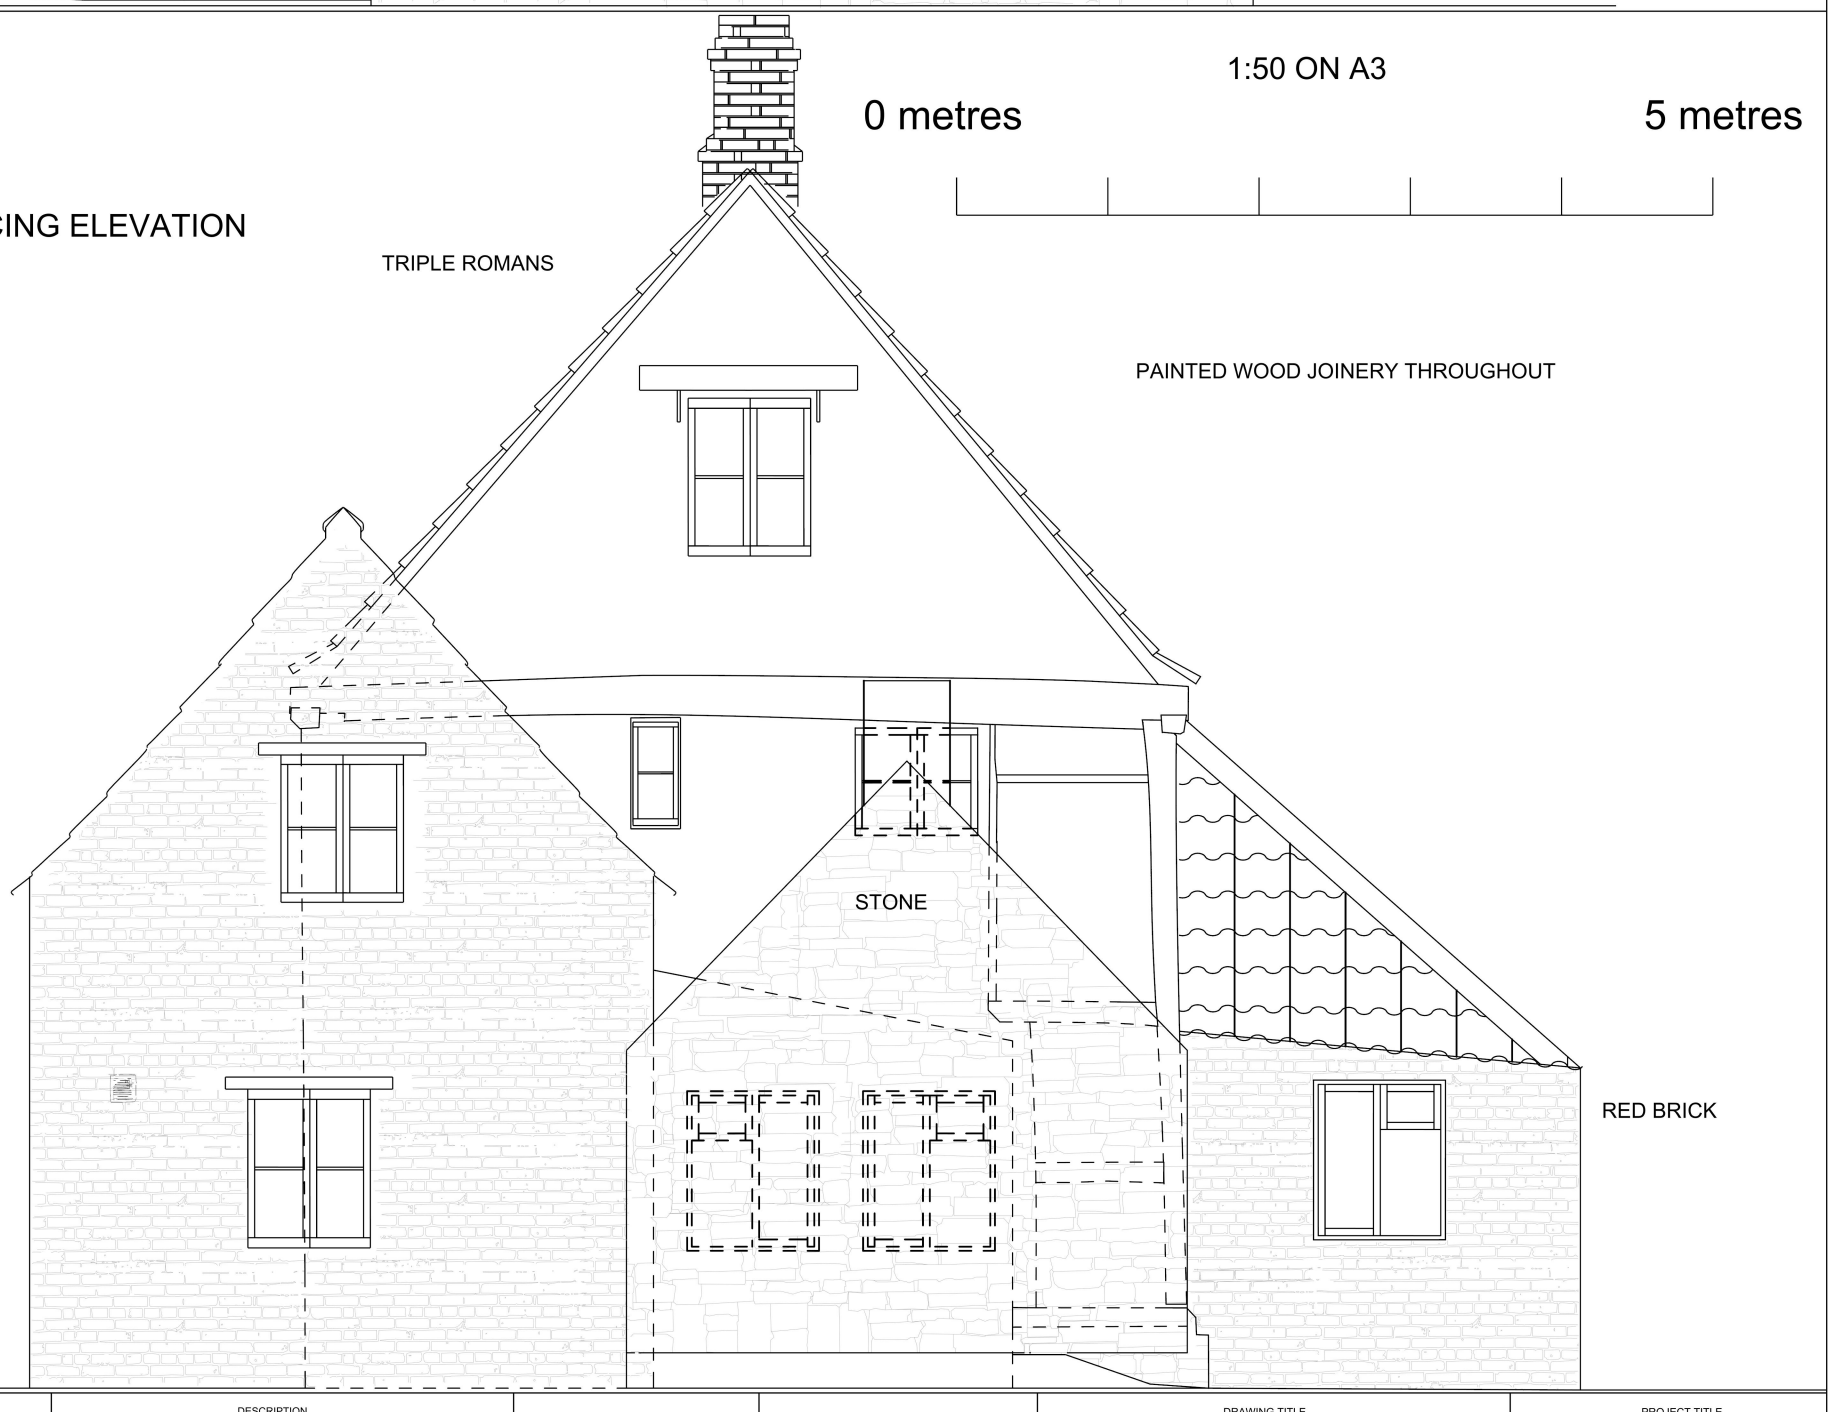

REV FINAL	DRAWN BY	DESCRIPTION	DATE	CLIENT	DRAWING TITLE	PROJECT TITLE
	DMC	**LBC** P=PRELIMINARY, T=TENDER, A=APPROVAL, C=CONSTRUCTION, PREAPP= PRE APPLICATION, PLANNING=PLANNING	06/08/23	KEARN FALTYN	EXISTING ELEVATIONS EAST AND WEST FACING	EAST BARTON 55 MARTINS ROAD KEEVIL BA14 6NA