
DAVID COOKE DESIGN THE BESPOKE OAK BUILDING CO LTD	22 High Lawn Devizes SN10 2BA	TEL 07890 164535	SCALE 1:100	PAPER **A3**	IMPORTANT NOTICE: THESE DRAWINGS ARE FOR PLANNING PURPOSES ONLY, THEY ARE NOT TO BE USED FOR TECHNICAL OR CONSTRUCTION PURPOSES

GROUND FLOOR

PROPOSED IN RED

0 metres — 5 metres

1:100 ON A3

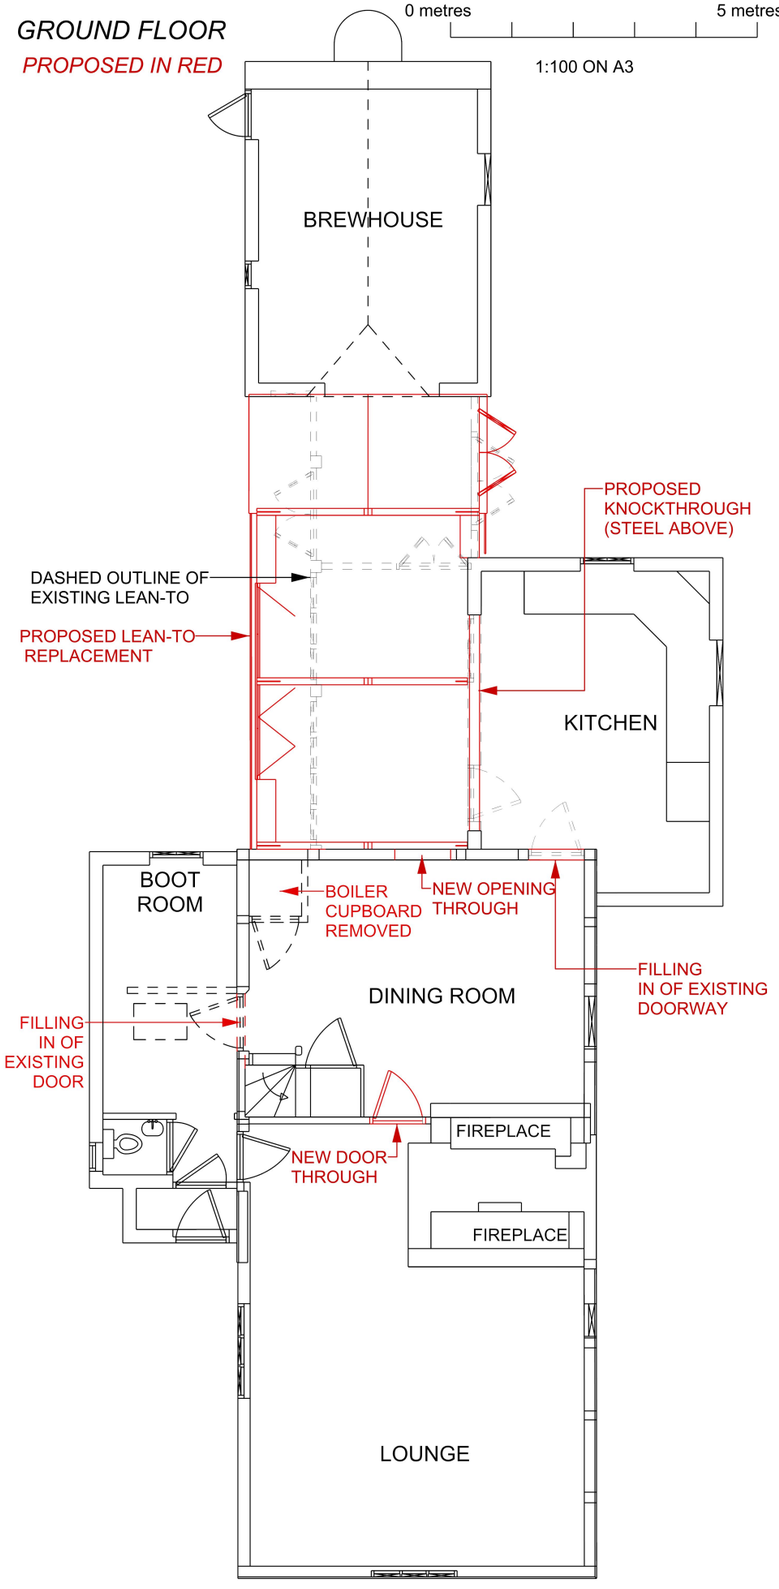


FIRST FLOOR

PROPOSED IN RED

0 metres — 5 metres

1:100 ON A3


NORTH

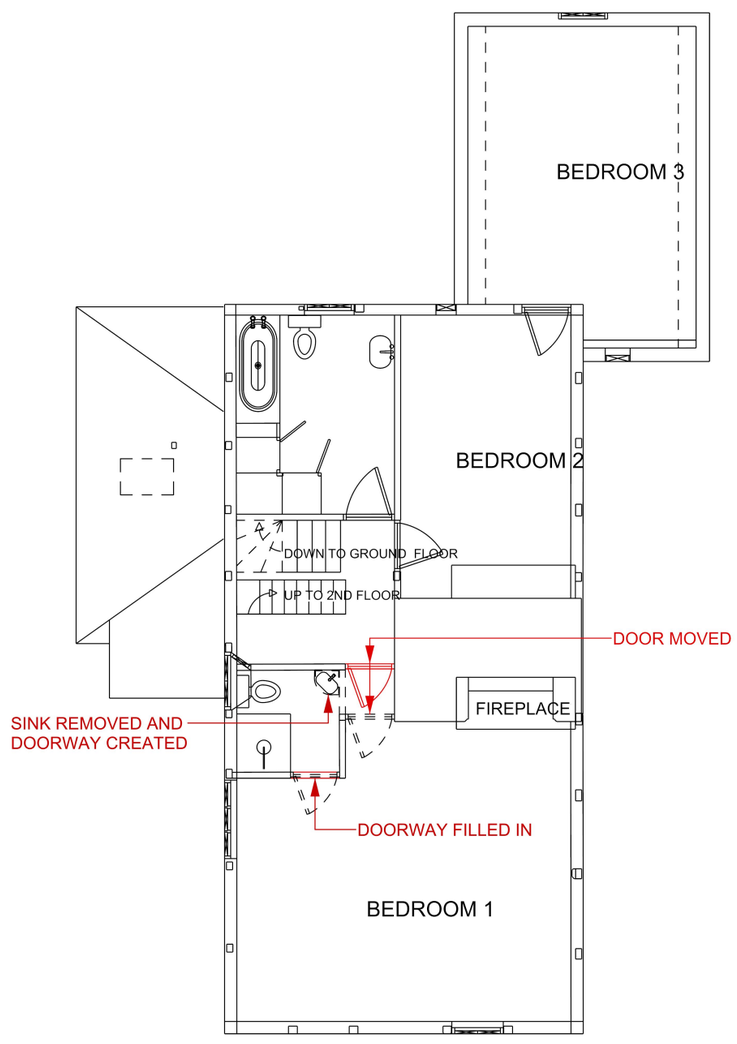

SECOND FLOOR

0 metres — 5 metres

1:100 ON A3

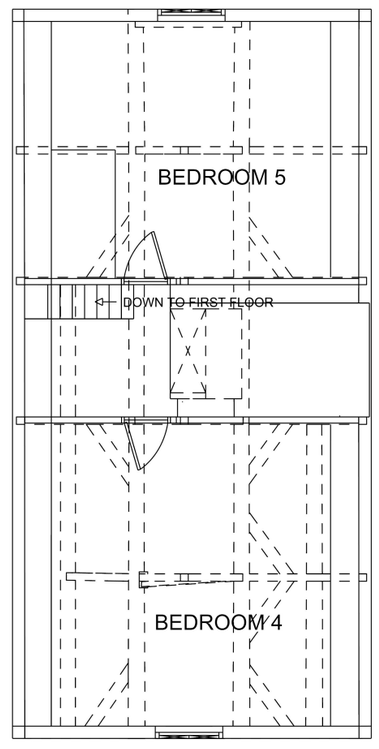

REV FINAL	DRAWN BY DMC	**LBC** P=PRELIMINARY, T=TENDER, A=APPROVAL, C=CONSTRUCTION, PREAPP= PRE APPLICATION, PLANNING=PLANNING	DATE 06/08/23	CLIENT KEARN FALTYN	DRAWING TITLE PROPOSED PLANS	EAST BARTON 55 MARTINS ROAD KEEVIL BA14 6NA	© THIS DRAWING IS THE COPYRIGHT OF DAVID COOKE DESIGN AND THE BESPOKE OAK BUILDING CO LTD AND MUST NOT BE USED OR DISCLOSED WITHOUT PRIOR PERMISSION	Any further details required please contact David Cooke david@bespokeoakbuildings.com 07890 164535