


| DAVID COOKE DESIGN<br>THE BESPOKE OAK BUILDING CO LTD | 22 High Lawn<br>Devizes<br>SN10 2BA | TEL 07890 164535 | SCALE<br>1:5 | PAPER<br>**A3** | IMPORTANT NOTICE: | THESE DRAWINGS ARE FOR PLANNING PURPOSES ONLY, THEY ARE NOT TO BE USED FOR TECHNICAL OR CONSTRUCTION PURPOSES |
|---|---|---|---|---|---|---|

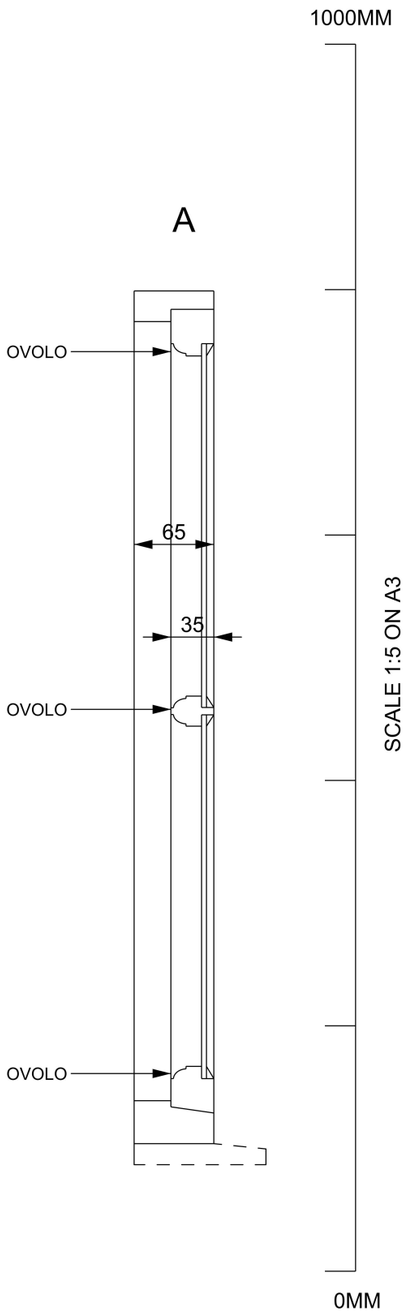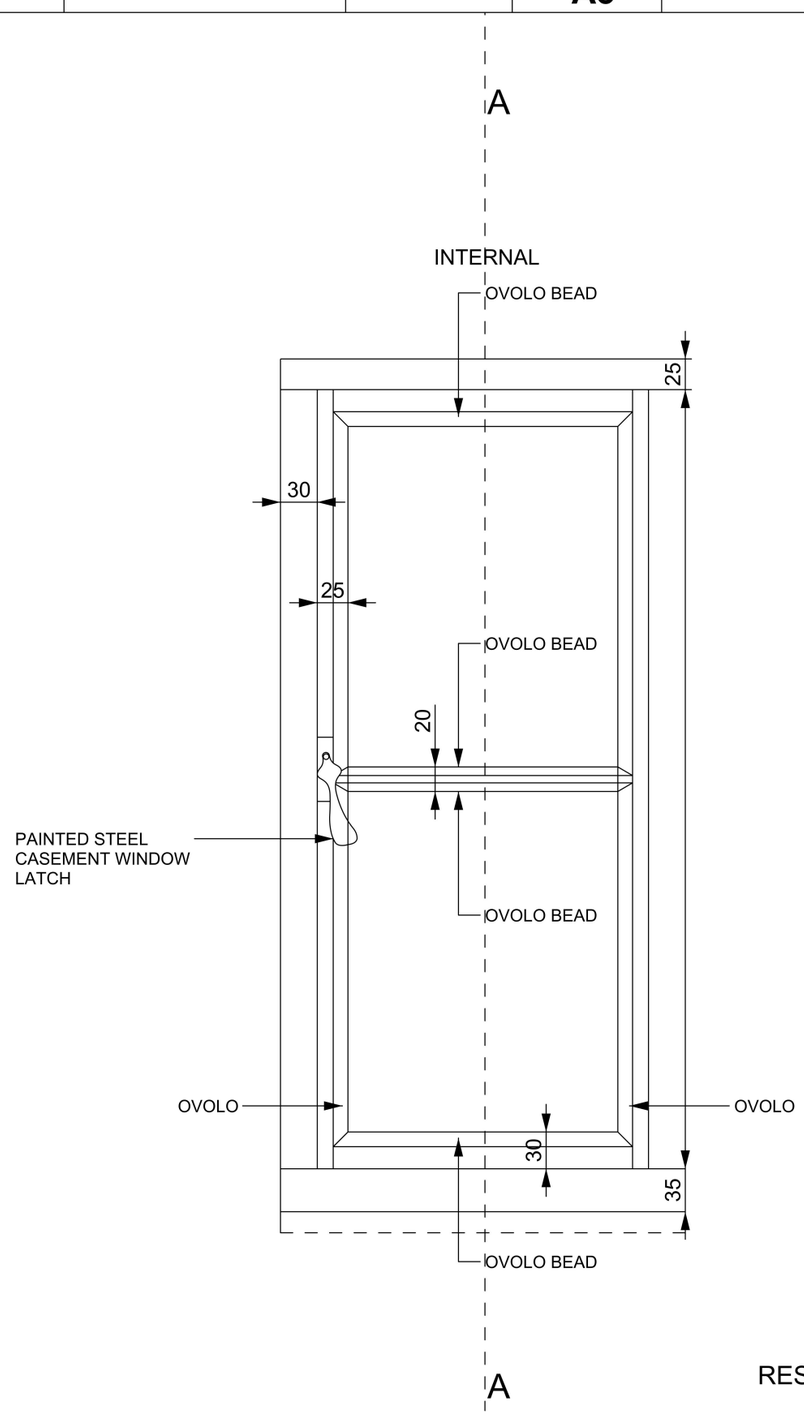


PAINTED SOFTWOOD

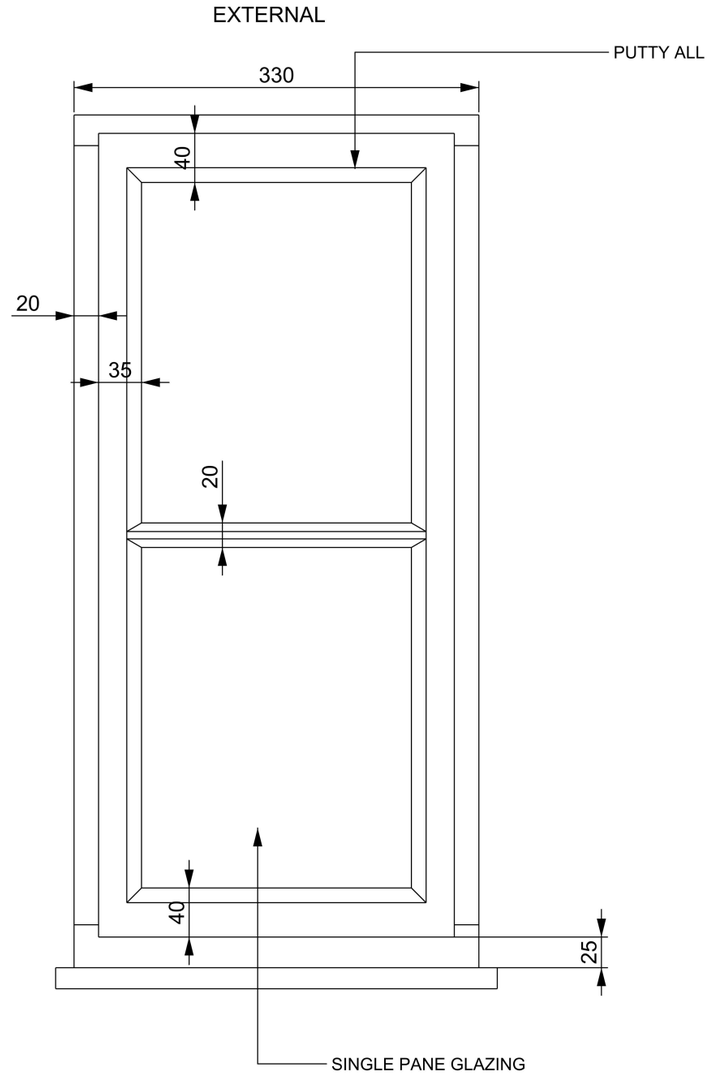


RESTORATION PROPOSED

0MM 1000MM

SCALE 1:5 ON A3

| REV FINAL | DRAWN BY<br>DMC | **LBC**<br>P=PRELIMINARY, T=TENDER, A=APPROVAL, C=CONSTRUCTION, PREAPP= PRE APPLICATION, PLANNING=PLANNING | DATE<br>06/08/23 | CLIENT<br>KEARN FALTYN | DRAWING TITLE<br>EXISTING: CROSS FRAME 6 (WEST GABLE)<br>FLOOR 1 LHS | EAST BARTON<br>55 MARTINS ROAD<br>KEEVIL<br>BA14 6NA | © THIS DRAWING IS THE COPYRIGHT OF DAVID COOKE DESIGN AND THE BESPOKE OAK BUILDING CO LTD AND MUST NOT BE USED OR DISCLOSED WITHOUT PRIOR PERMISSION | Any further details required<br>please contact David Cooke<br>david@bespokeoakbuildings.com<br>07890 164535 |
|---|---|---|---|---|---|---|---|---|