

DAVID COOKE DESIGN THE BESPOKE OAK BUILDING CO LTD	22 High Lawn Devizes SN10 2BA 07890 164535	SCALE 1:30 on A3	PAPER **A3**	IMPORTANT NOTICE: THESE DRAWINGS ARE FOR PLANNING PURPOSES ONLY, THEY ARE NOT TO BE USED FOR TECHNICAL OR CONSTRUCTION PURPOSES	© THIS DRAWING IS THE COPYRIGHT OF DAVID COOKE DESIGN AND THE BESPOKE OAK BUILDING CO LTD AND MUST NOT BE USED OR DISCLOSED WITHOUT PRIOR PERMISSION	Any further details required please contact David Cooke david@bespokeoakbuildings.com 07890 164535

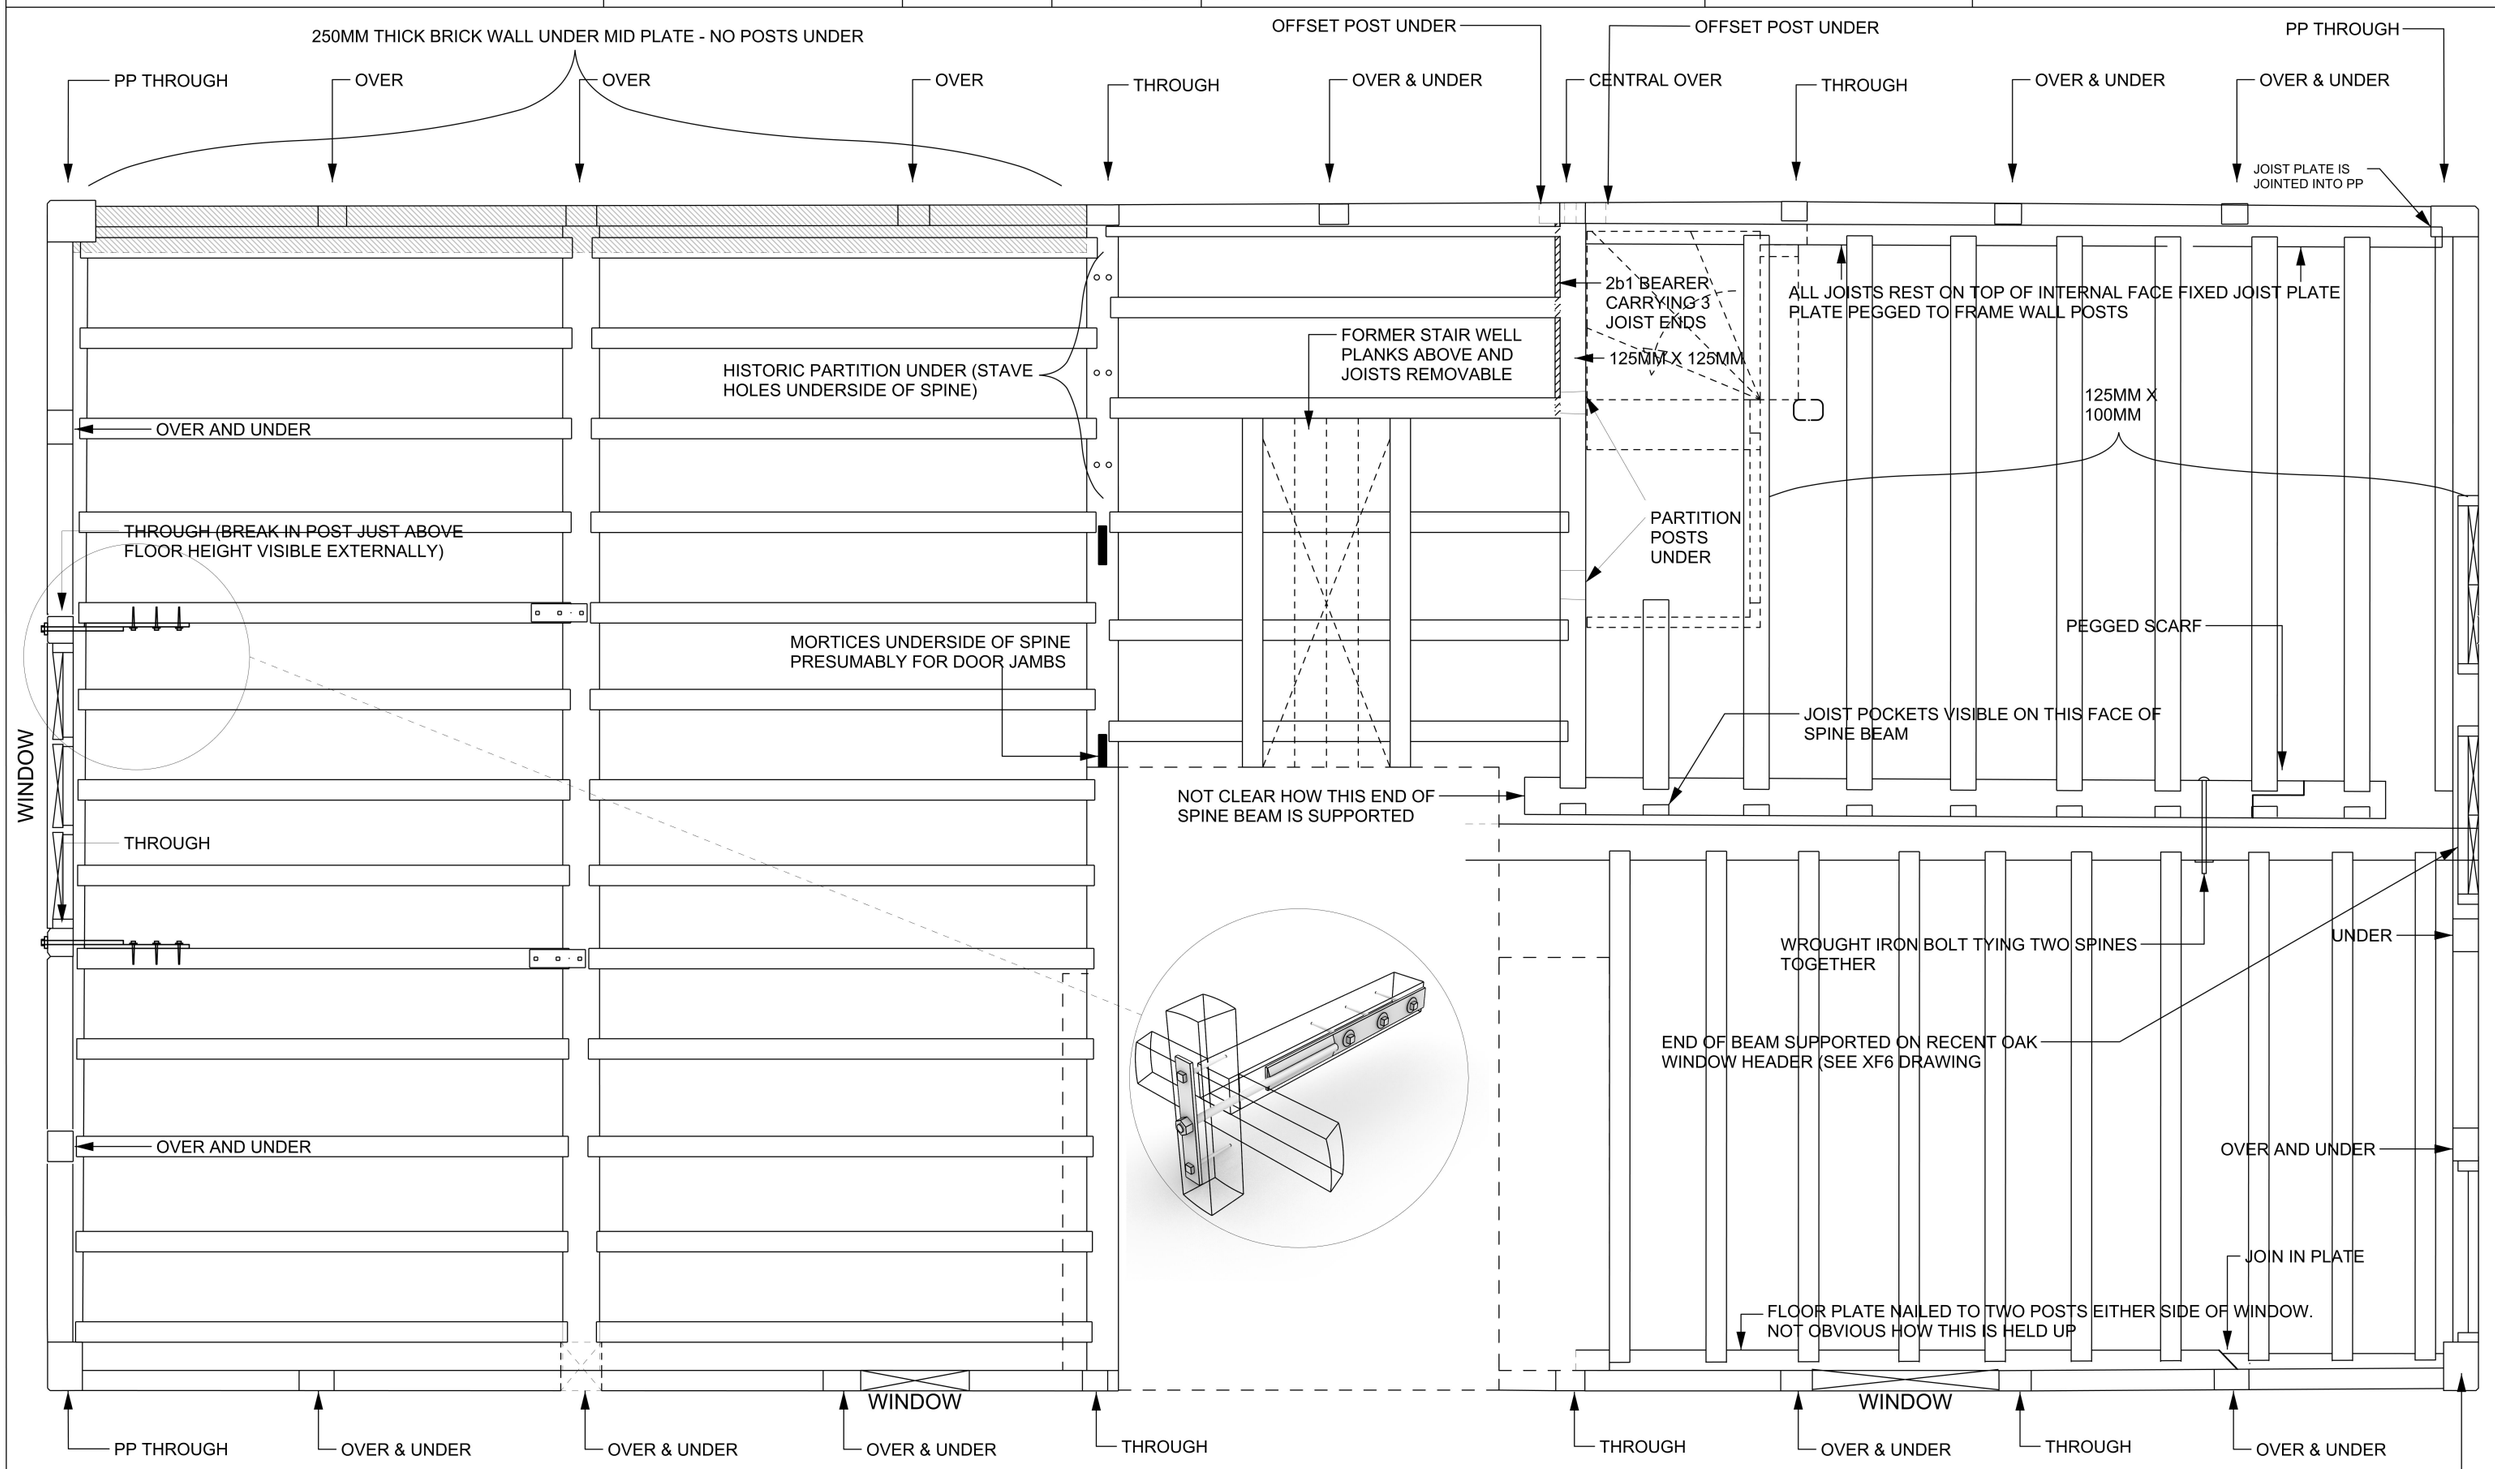

REV FINAL	DRAWN BY DMC	DESCRIPTION **LBC** P=PRELIMINARY, T=TENDER, A=APPROVAL, C=CONSTRUCTION, PREAPP= PRE APPLICATION, PLANNING=PLANNING LBC=LISTED BUILDING CONSENT	DATE 06/08/23	CLIENT KEARN FALTYN	DRAWING TITLE STRUCTURAL TIMBER FRAME EXISTING FLOOR 1	PROJECT ADDRESS EAST BARTON 55 MARTINS ROAD KEEVIL BA14 6NA

DAVID COOKE DESIGN THE BESPOKE OAK BUILDING CO LTD	22 High Lawn Devizes SN10 2BA 07890 164535	SCALE 1:30 on A3	PAPER **A3**	IMPORTANT NOTICE: THESE DRAWINGS ARE FOR PLANNING PURPOSES ONLY, THEY ARE NOT TO BE USED FOR TECHNICAL OR CONSTRUCTION PURPOSES	© THIS DRAWING IS THE COPYRIGHT OF DAVID COOKE DESIGN AND THE BESPOKE OAK BUILDING CO LTD AND MUST NOT BE USED OR DISCLOSED WITHOUT PRIOR PERMISSION	Any further details required please contact David Cooke david@bespokeoakbuildings.com 07890 164535

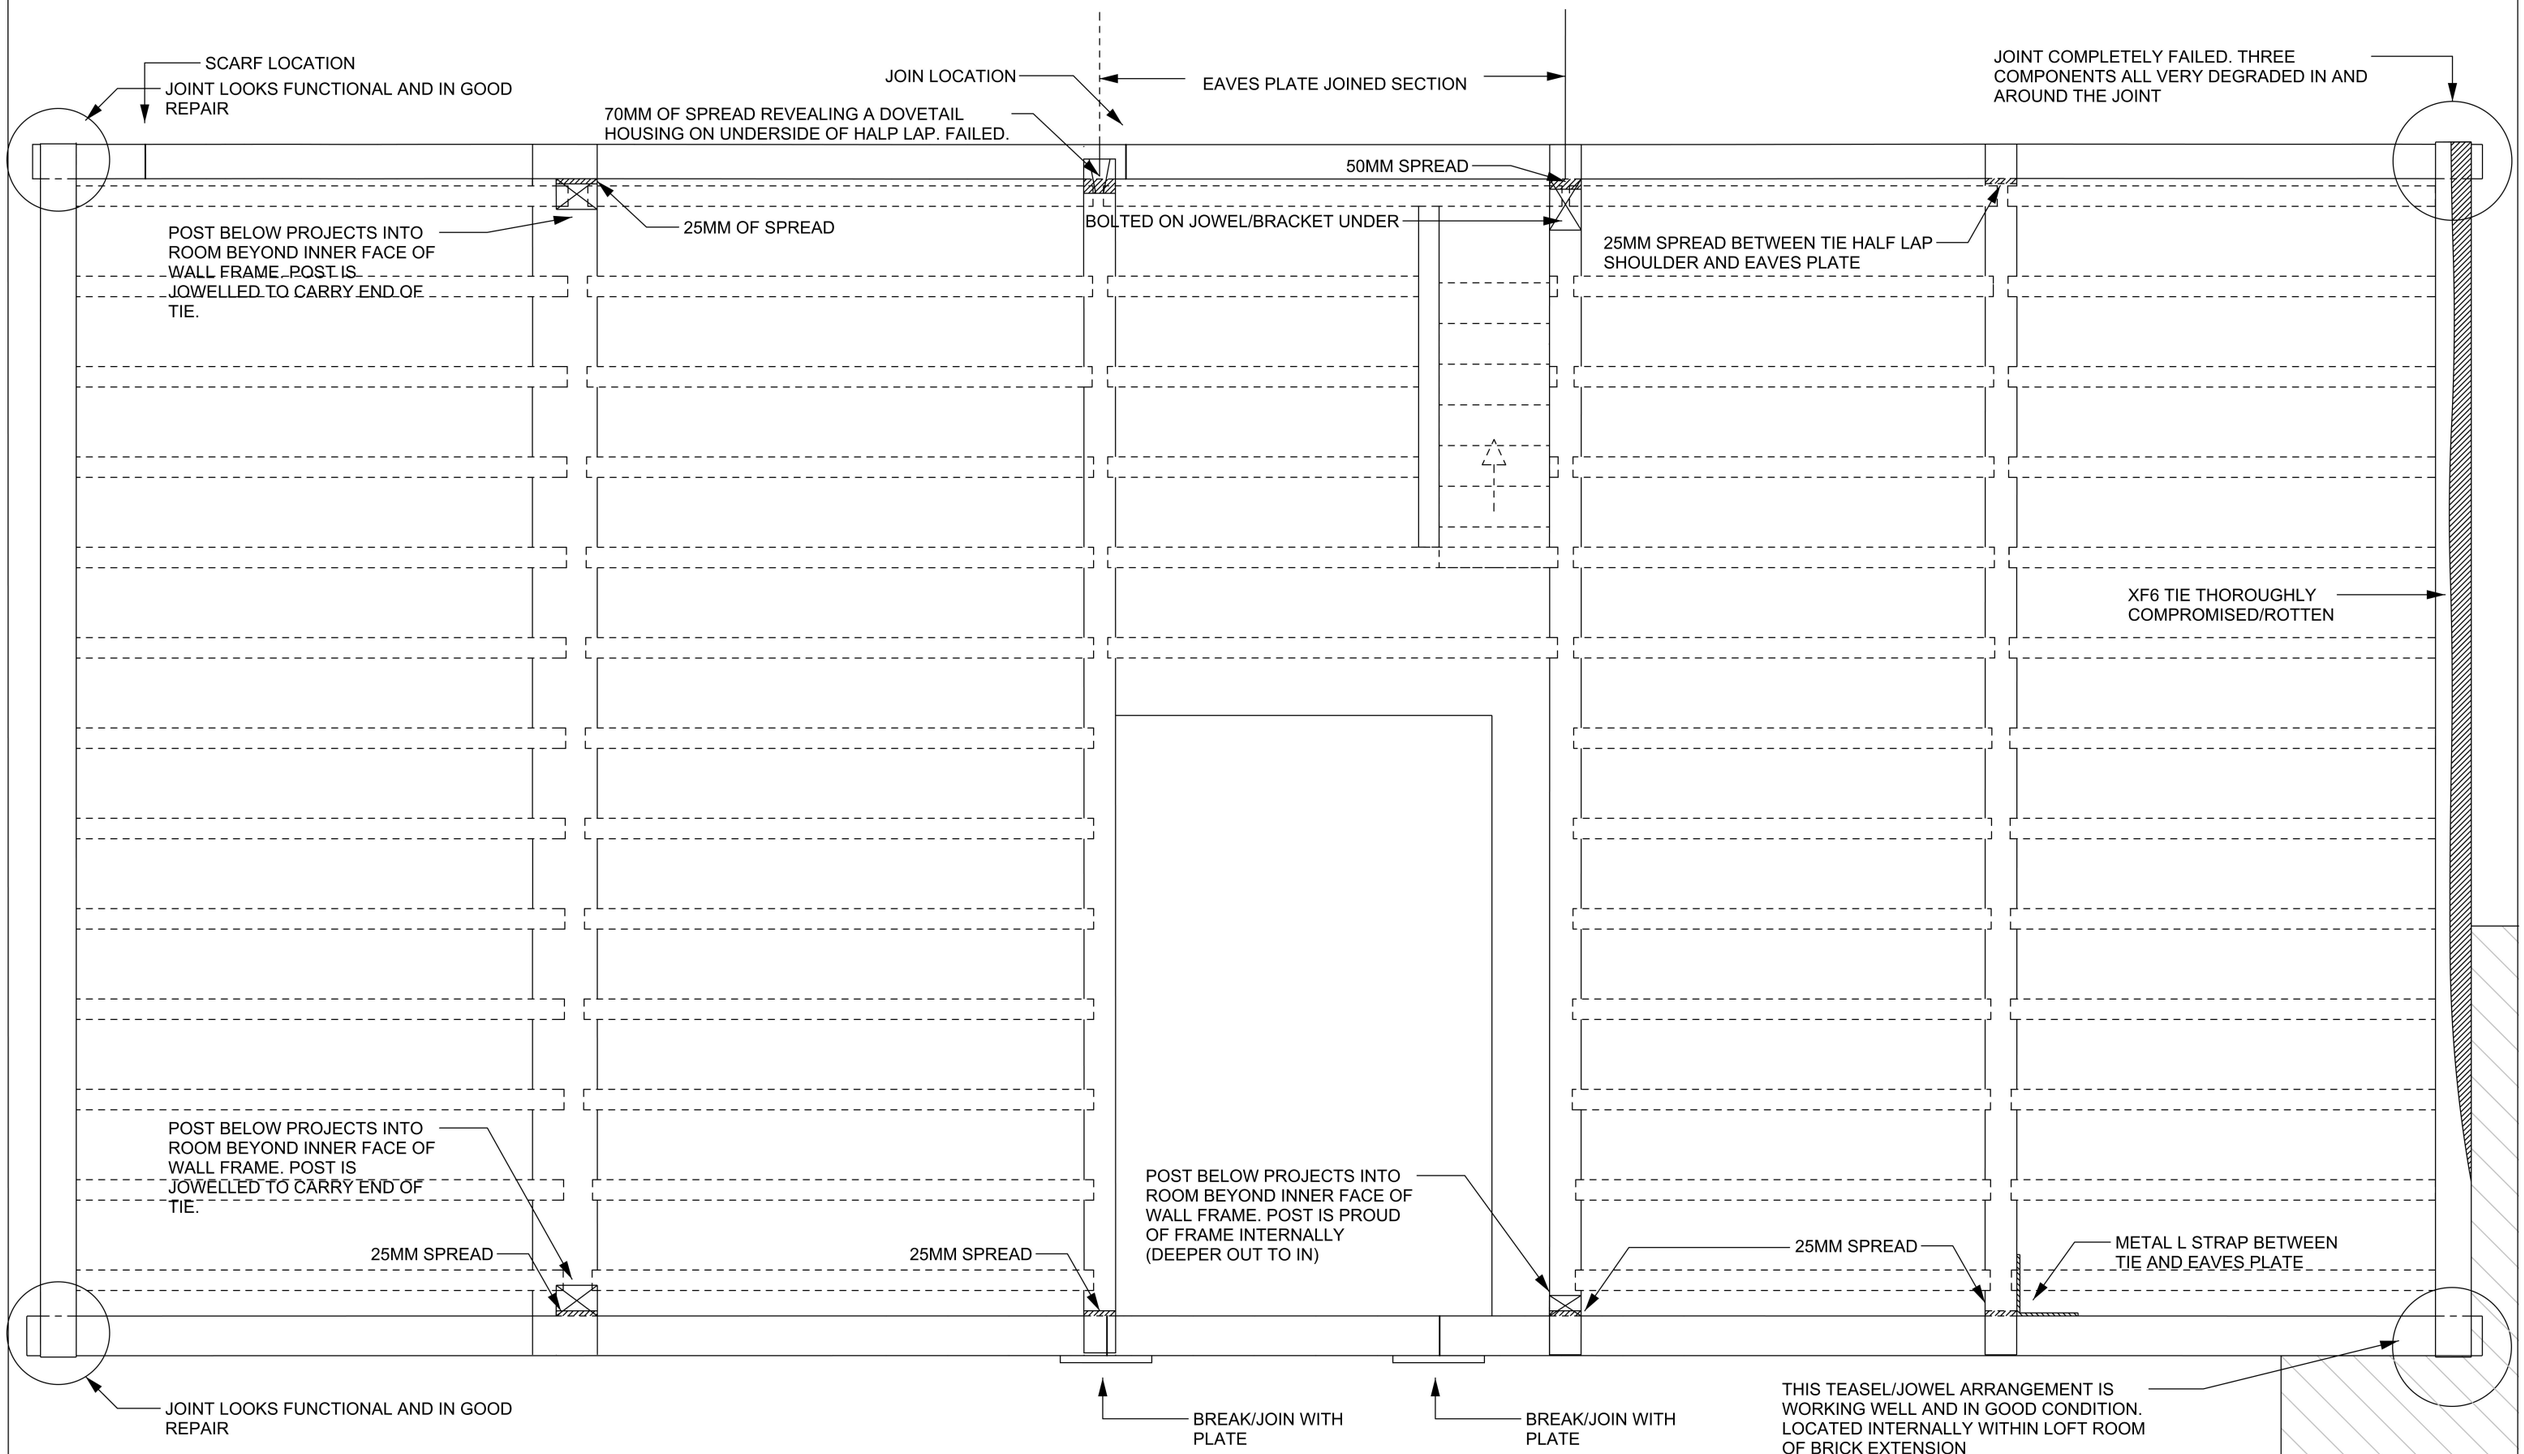

REV FINAL	DRAWN BY DMC	DESCRIPTION **LBC** P=PRELIMINARY, T=TENDER, A=APPROVAL, C=CONSTRUCTION, PREAPP= PRE APPLICATION, PLANNING=PLANNING LBC=LISTED BUILDING CONSENT	DATE 06/08/23	CLIENT KEARN FALTYN	DRAWING TITLE STRUCTURAL TIMBER FRAME EXISTING FLOOR 2	PROJECT ADDRESS EAST BARTON 55 MARTINS ROAD KEEVIL BA14 6NA