

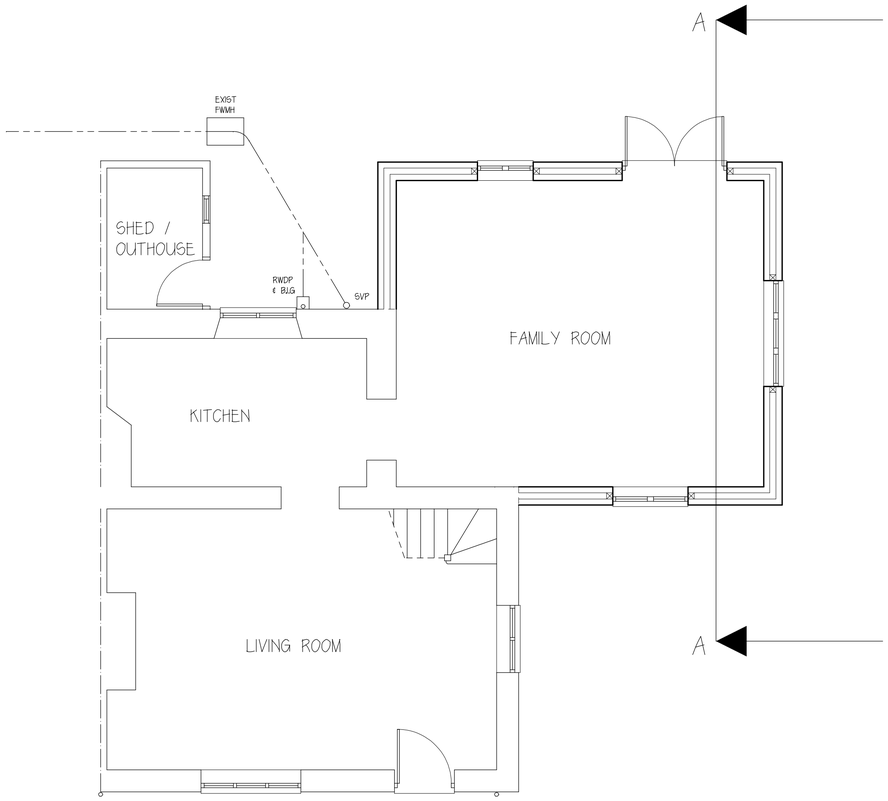


PROPOSED GROUND FLOOR LAYOUT

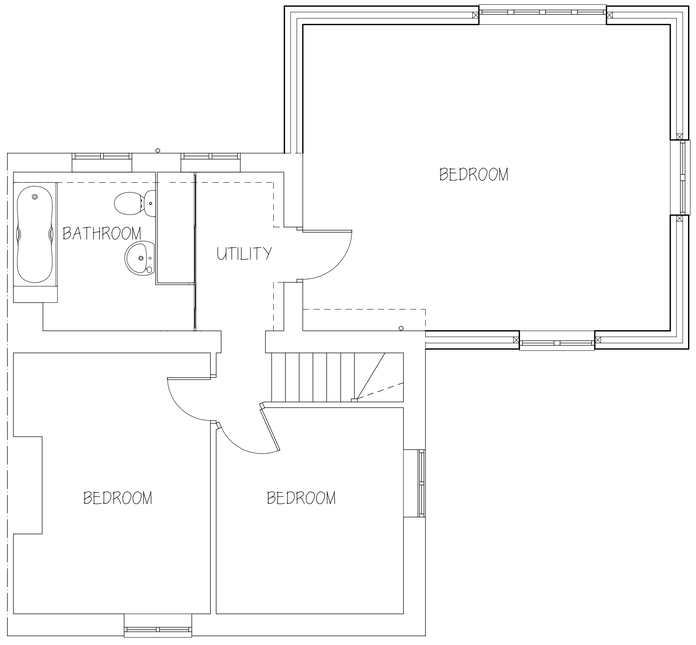


PROPOSED FIRST FLOOR LAYOUT

NOTES

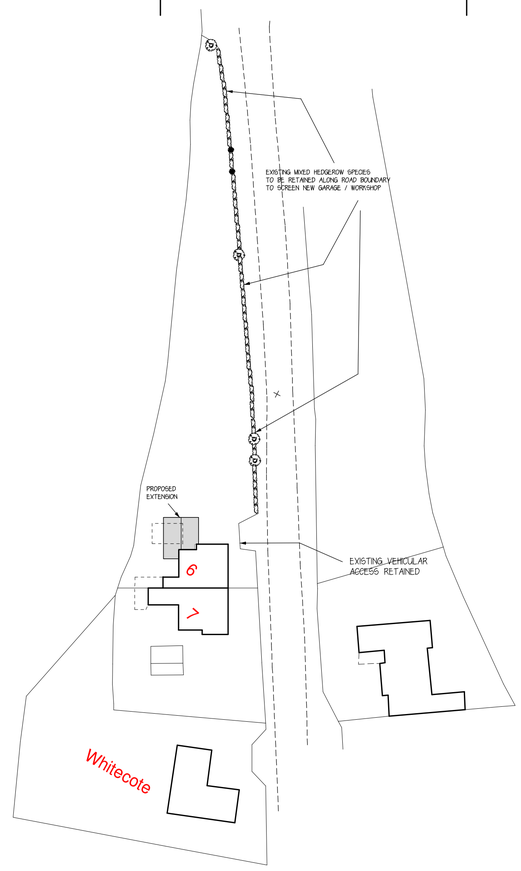


BLOCK PLAN SCALE 1:500

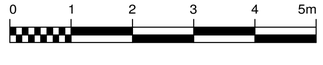

SCALE BAR 1:100



SCALE BAR 1:50

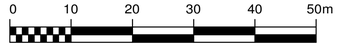

SCALE BAR 1:500

Rev.	Date	Description	By	Chk	App

Client/Project
MR M FOX

Drawing Title
PROPOSED EXTENSION AT
6 SMITHCOTT COTTAGES
DAUNTSEY SN15 4JH

Designed	Drawn	Date	Scale
SK	KK	8 JUL 22	1:50, 1:500
CAD Reference			Size A1

Stephen Kingshott MCABE

Stephen Kingshott Building Consultancy Ltd
54 Springdale Ave
Broadstone, Poole
Dorset BH18 9EX
Tel. 07973538931

DRAWING NUMBER	REVISION
0002/20/B	