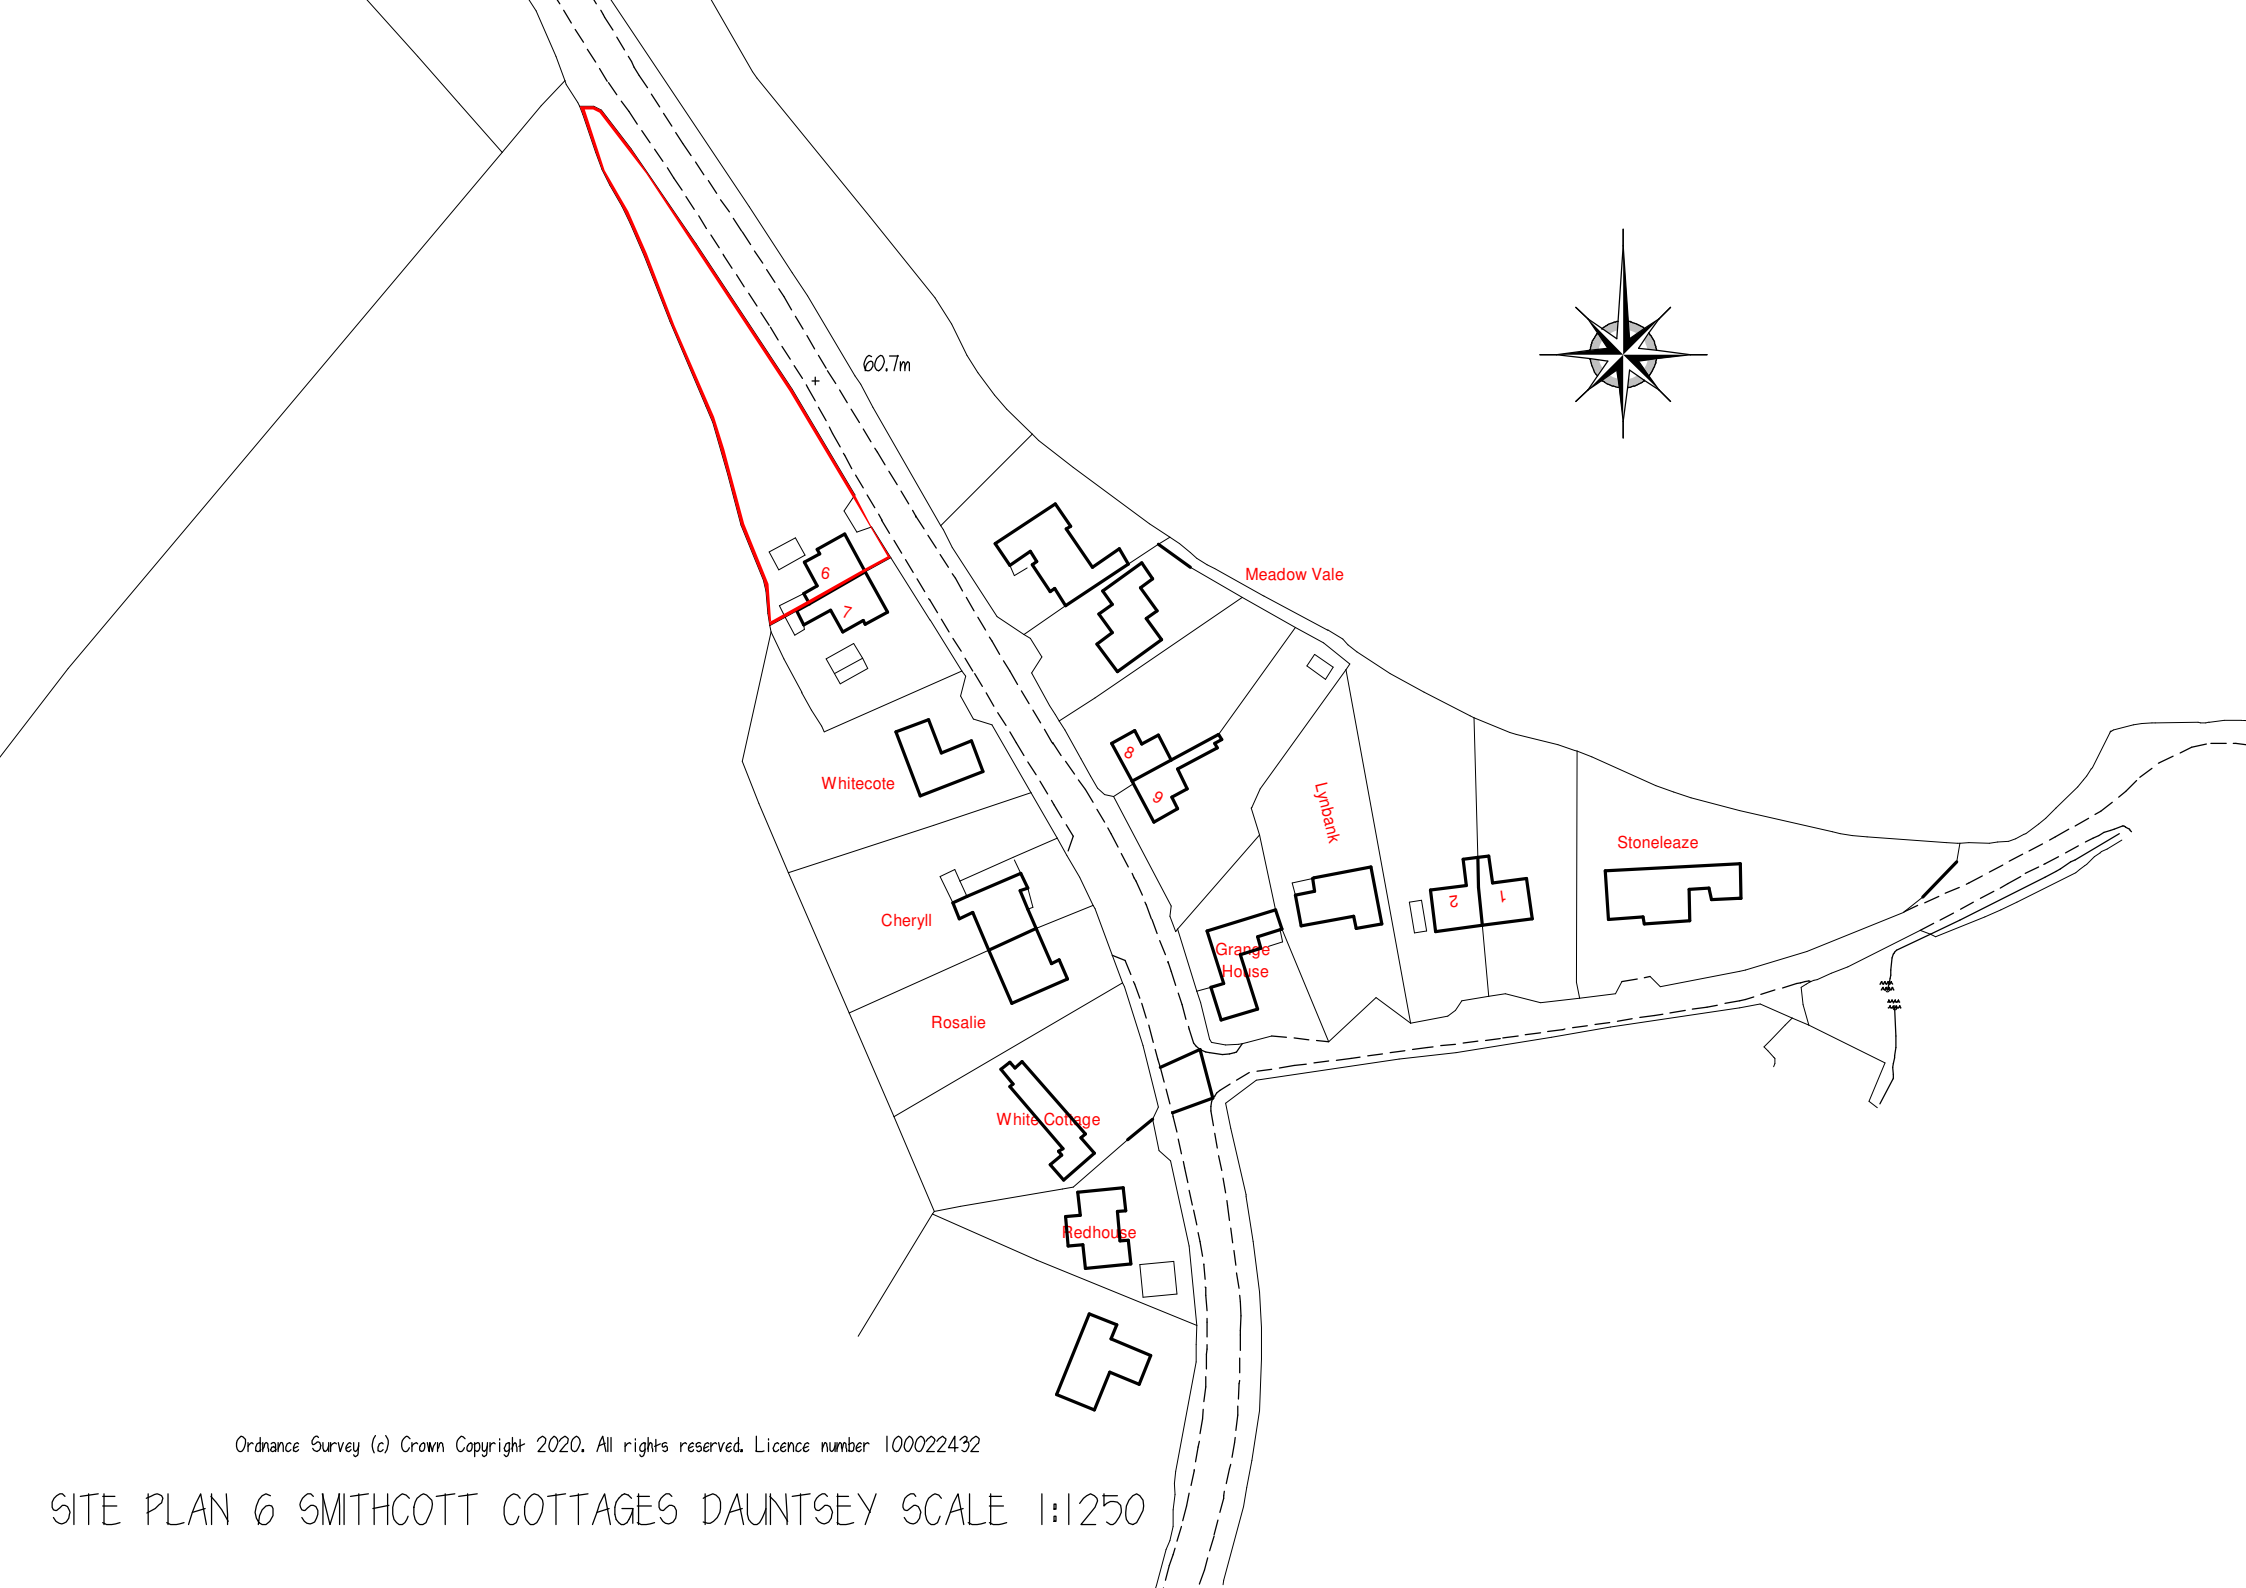


Ordnance Survey (c) Crown Copyright 2020. All rights reserved. Licence number 100022432

SITE PLAN 6 SMITHCOTT COTTAGES DAUNTSEY SCALE 1:1250