
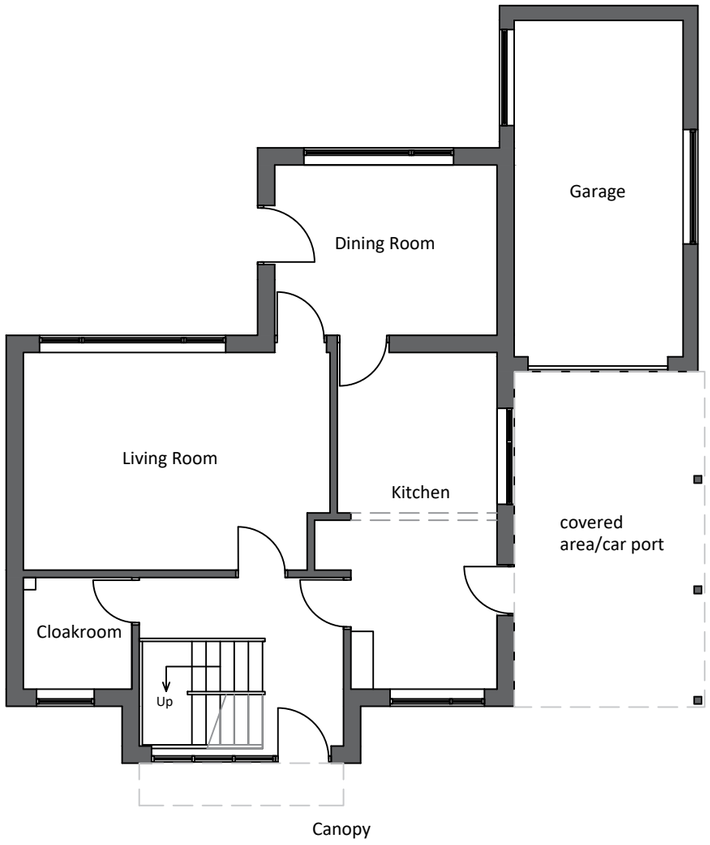


Ground Floor

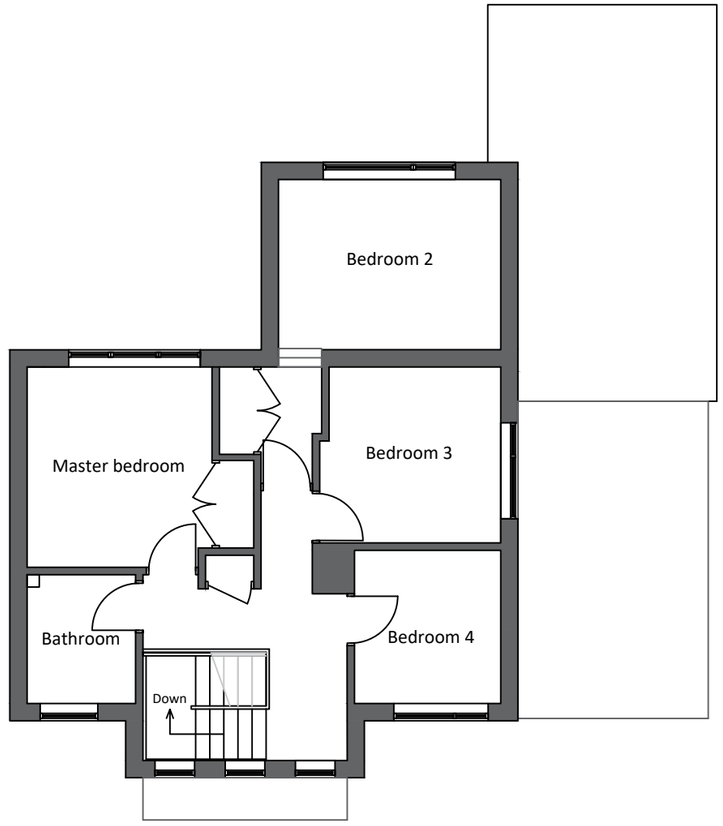

First Floor

WHILST EVERY EFFORT HAS BEEN TAKEN TO ENSURE THE ACCURACY OF THESE PLAN MEASUREMENTS FOR CONSTRUCTION PURPOSES ALL DIMENSIONS MUST BE CONFIRMED ON SITE.

EVANS PLANNING & DESIGN

Hilary Evans
BSc(Hons), DIP Town Planning, MRTPI
BA(Hons) Architectural Technology
planninganddesign@netevans.com
07866 534501

Project:
Two Storey Front and Single Storey Rear Extension
55 Huntingdon Rise, Bradford on Avon BA15 1RJ

Title:
Existing Floor Plans

Project No: 23015	Drawing No: 23015/02
Status: Planning	Date: 10/07/2023
Revision: A	Scale: 1:100

Scale Bar:

0 1 2 3 4 5