




Front/ East Facing Elevation

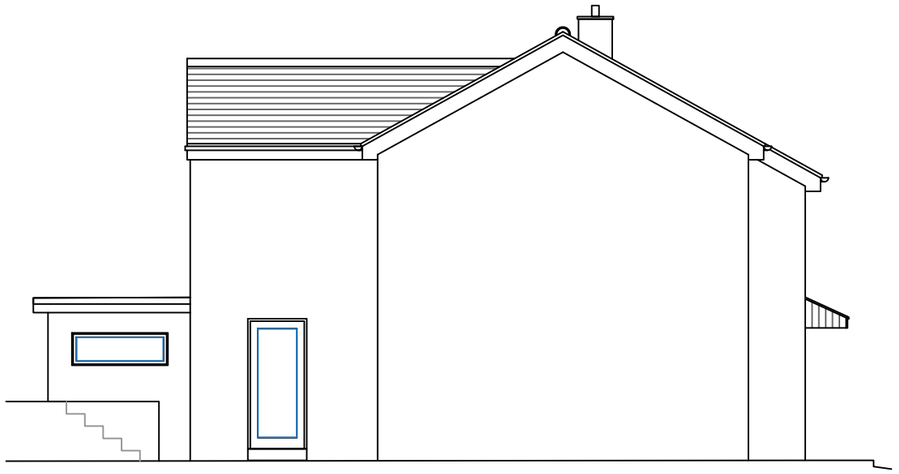

South Facing Side Elevation

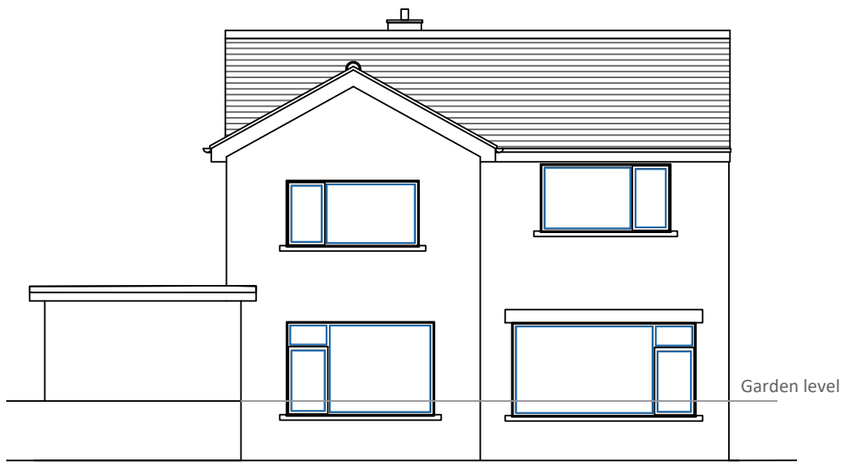

Rear/West Facing Elevation

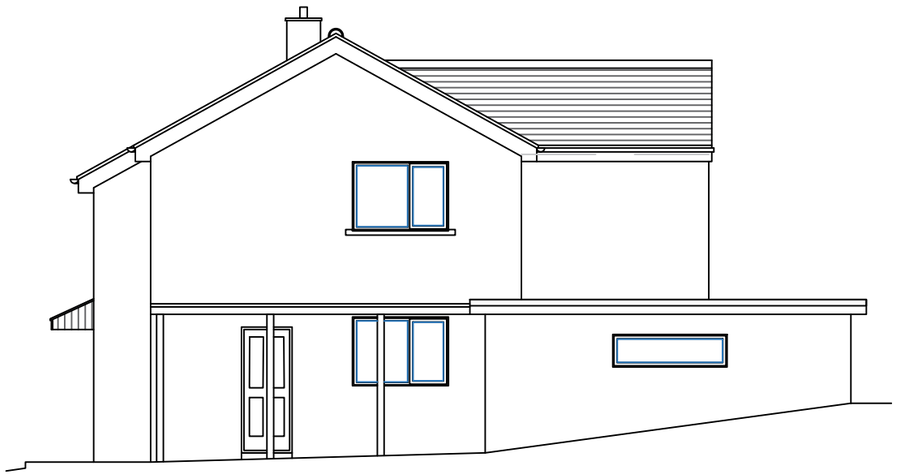

North Facing Side Elevation

WHILST EVERY EFFORT HAS BEEN TAKEN TO ENSURE THE ACCURACY OF THESE PLAN MEASUREMENTS FOR CONSTRUCTION PURPOSES ALL DIMENSIONS MUST BE CONFIRMED ON SITE.

EVANS PLANNING & DESIGN

Hilary Evans
BSc(Hons), DIP Town Planning, MRTPI
BA(Hons) Architectural Technology
planninganddesign@netevans.com
07866 534501

Project:
Two Storey Front and Single Storey Rear Extension
55 Huntingdon Rise, Bradford on Avon BA15 1RJ

Title:
Existing Elevations

Project No: 23015	Drawing No: 23015/03
Status: Planning	Date: 10/07/2023
Revision: A	Scale: 1:100

Scale Bar:

0 1 2 3 4 5