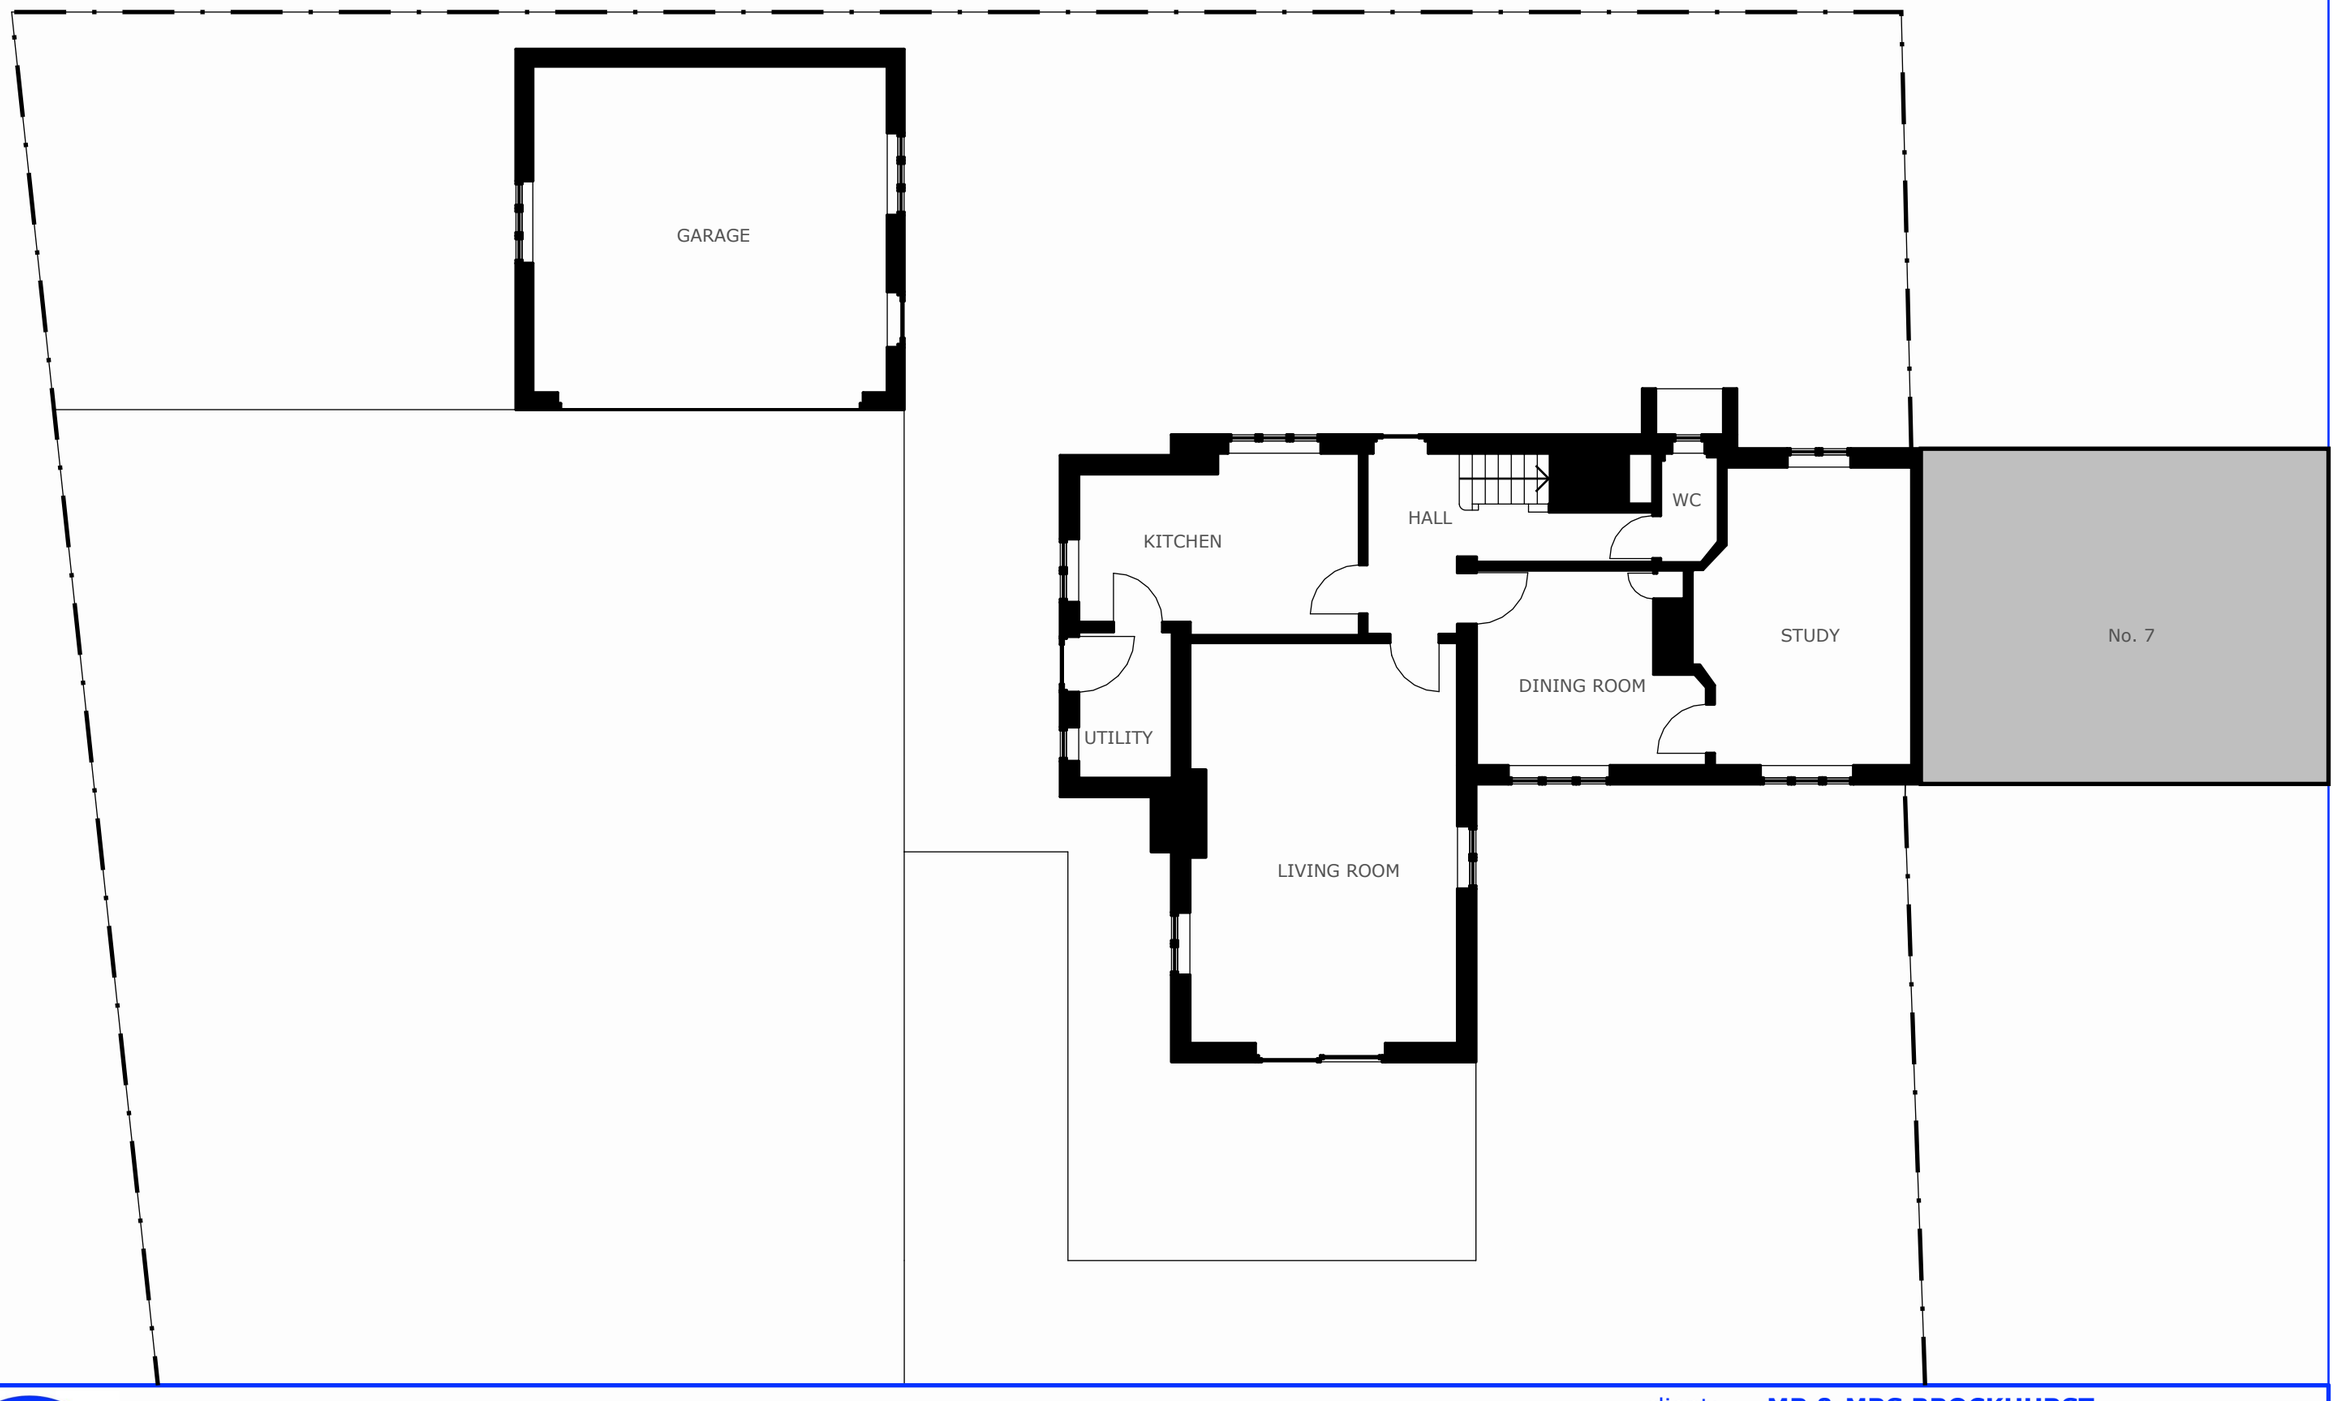


edward tucker:chartered architect
16 Dorcan Business Village, Murdock Road, Swindon, SN3 5HY 07806612001
this drawing is copyright
do not scale, if in doubt, ask
drawing to be used for the intended status use only

GROUND FLOOR PLAN
As Existing
Drawing No. P-02

client: **MR & MRS BROCKHURST**
project: **ALTERATIONS TO 8 THE GROVES**
date: **JULY 2023.** scale: **1:100 @ A3**

0 5m 10m