

REAR (NORTH) ELEVATION

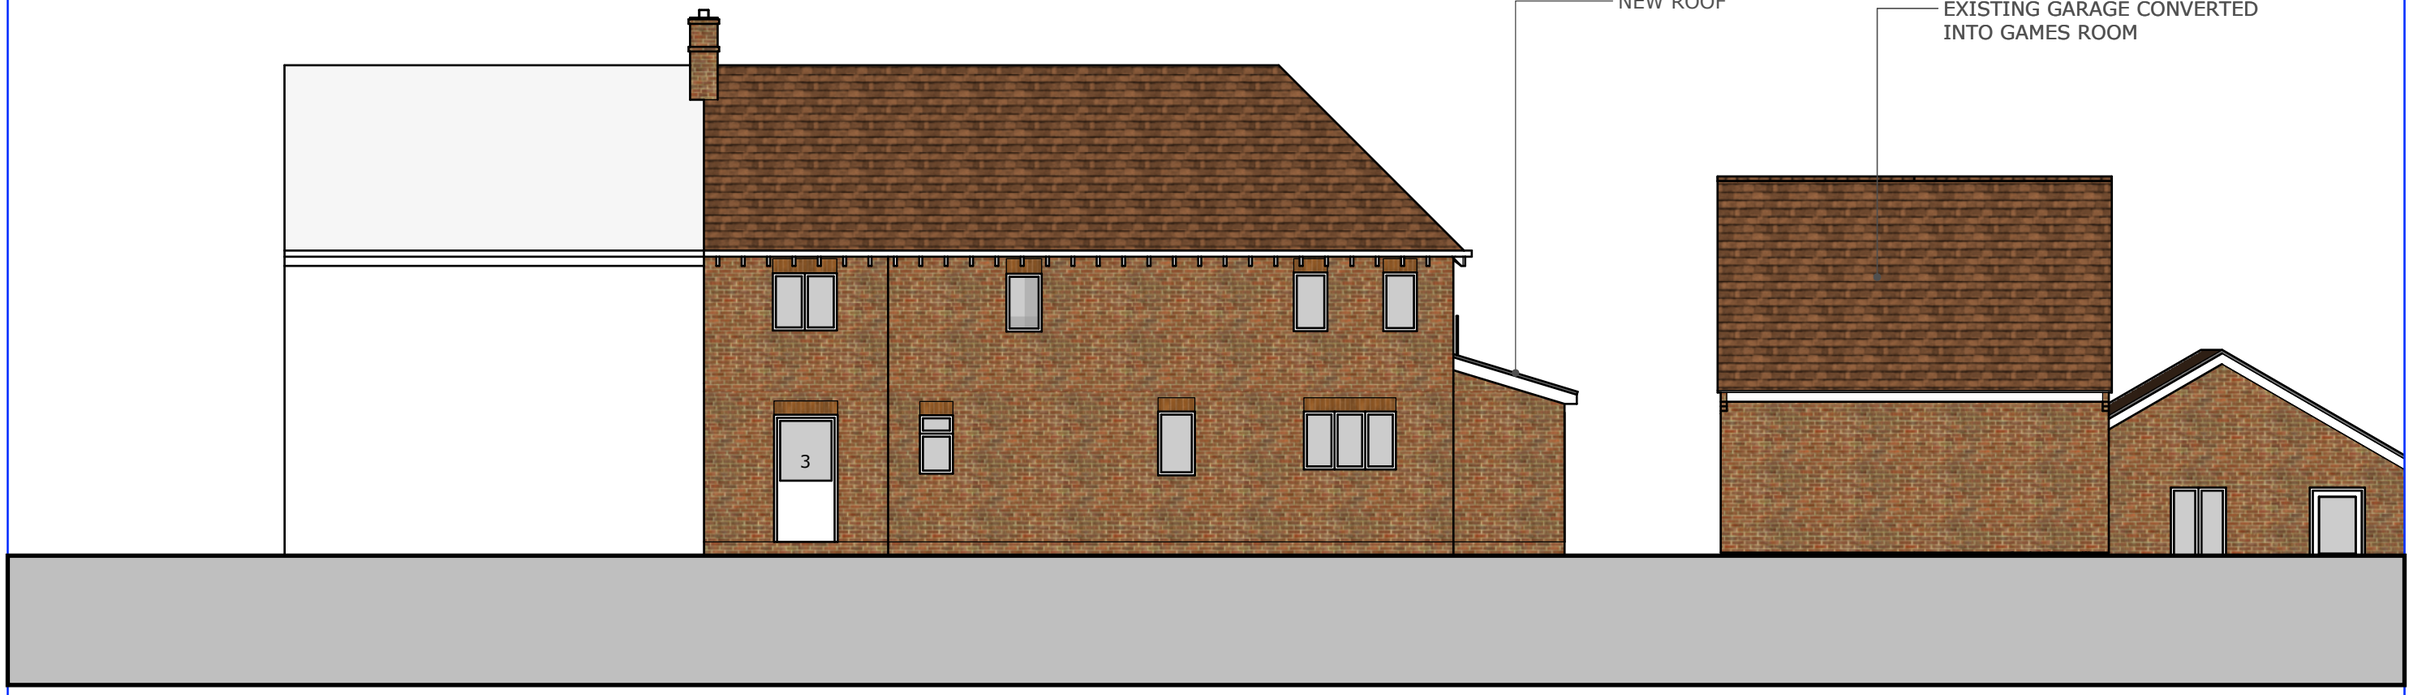

KEY TO ELEVATIONAL MATERIALS:
1. BRICKWORK TO MATCH EXISTING
2. ROOF TILES TO MATCH EXISTING
3. WHITE PVC / ALUMINIUM WINDOWS & DOORS (3A OBSCURE GLAZED)
4.GLAZED BALCONY
5. ROOF-LIGHT
6. WHITE FASCIA & SOFFIT
7. TIMBER DOOR

SIDE (EAST) ELEVATION

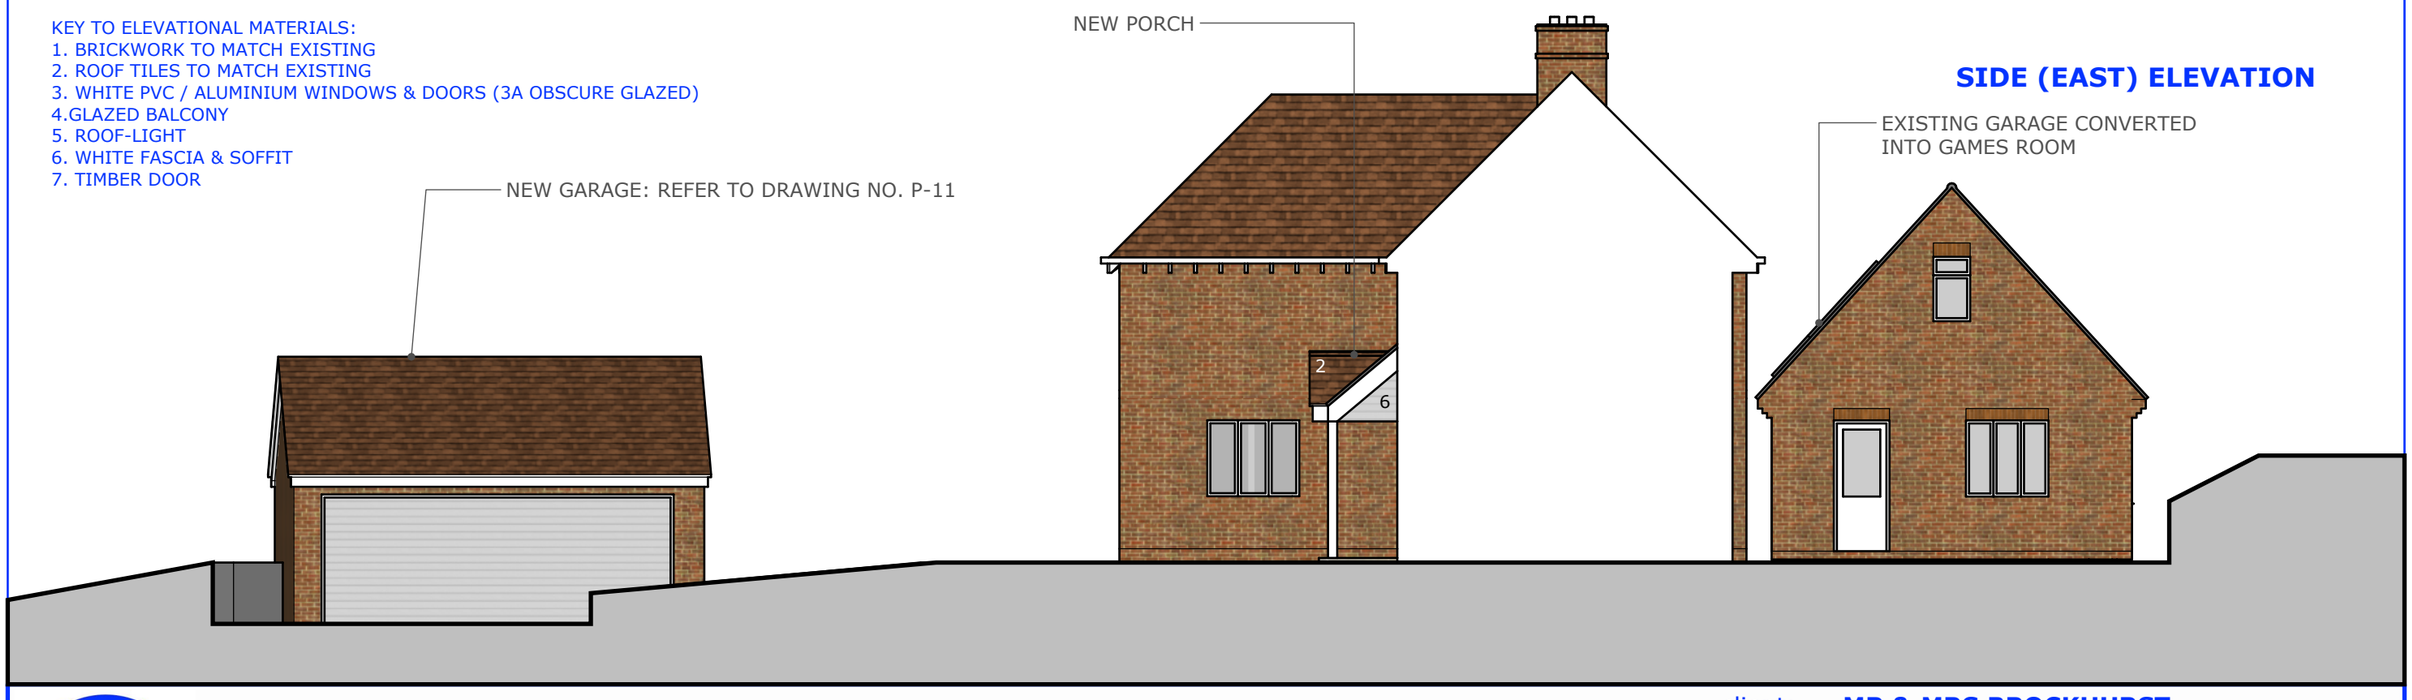

edward tucker:chartered architect
16 Dorcan Business Village, Murdock Road, Swindon, SN3 5HY 07806612001
this drawing is copyright
do not scale, if in doubt, ask
drawing to be used for the intended status use only

NORTH & EAST ELEVATIONS
As Proposed
Drawing No. P-10

client: **MR & MRS BROCKHURST**
project: **ALTERATIONS TO 8 THE GROVES**
date: **JULY 2023.** scale:**1:100 @ A3**

0 5m 10m