

SIDE (SOUTH) ELEVATION

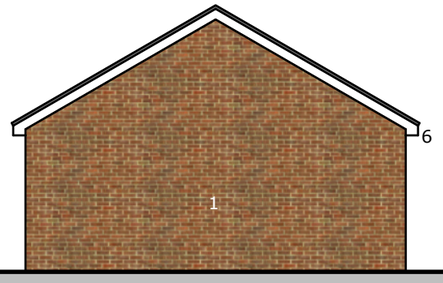


REAR (WEST) ELEVATION

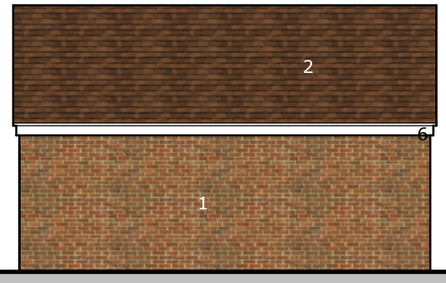


SIDE (NORTH) ELEVATION



FRONT (EAST) ELEVATION

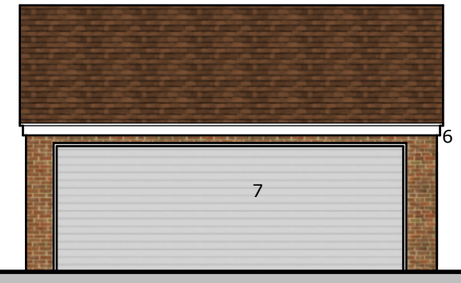

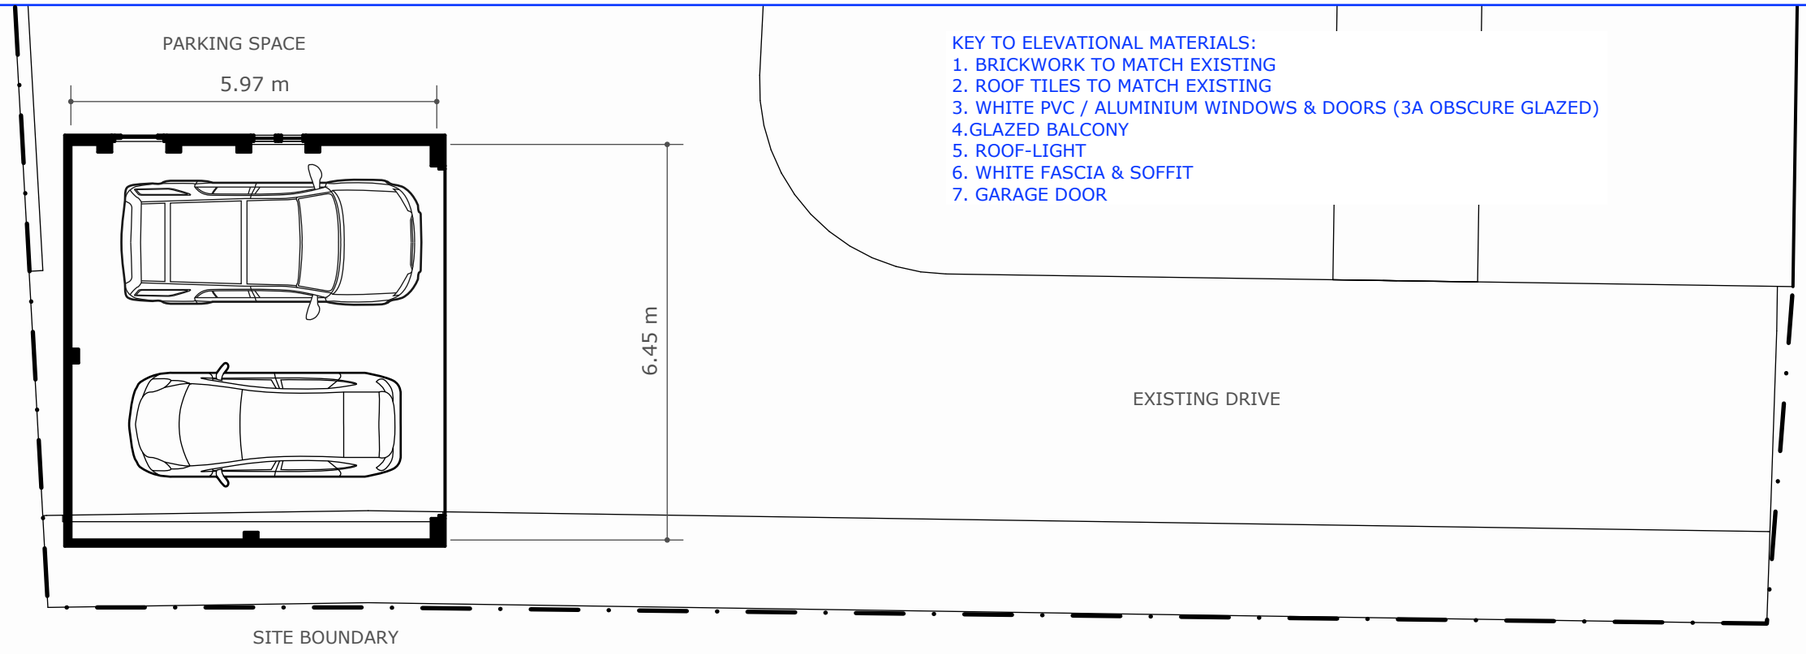

KEY TO ELEVATIONAL MATERIALS:
1. BRICKWORK TO MATCH EXISTING
2. ROOF TILES TO MATCH EXISTING
3. WHITE PVC / ALUMINIUM WINDOWS & DOORS (3A OBSCURE GLAZED)
4.GLAZED BALCONY
5. ROOF-LIGHT
6. WHITE FASCIA & SOFFIT
7. GARAGE DOOR

PLAN

edward tucker:chartered architect
16 Dorcan Business Village, Murdock Road, Swindon, SN3 5HY 07806612001
this drawing is copyright
do not scale, if in doubt, ask
drawing to be used for the intended status use only

NEW GARAGE
As Proposed
Drawing No. P-11

client: **MR & MRS BROCKHURST**
project: **ALTERATIONS TO 8 THE GROVES**
date: **JULY 2023.** scale: **1:100 @ A3**

0 5m 10m