

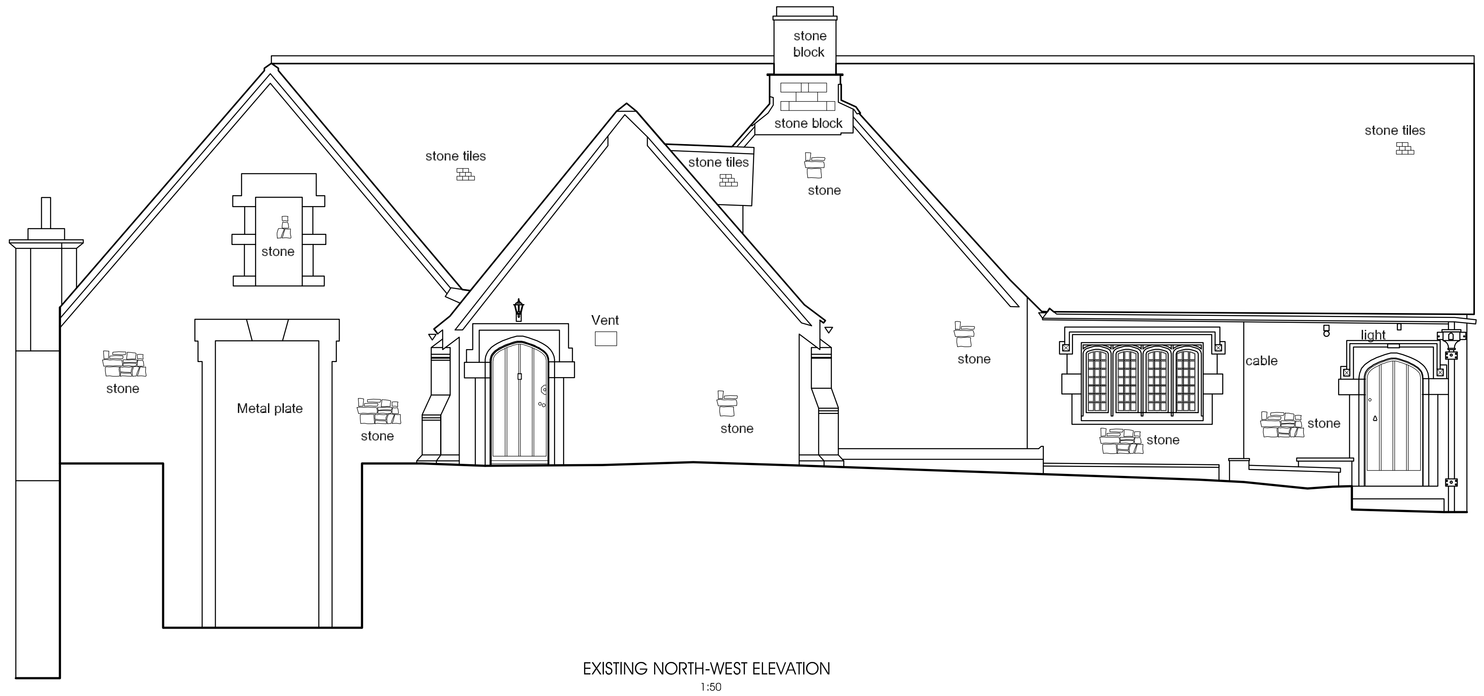



EXISTING NORTH-WEST ELEVATION
1:50

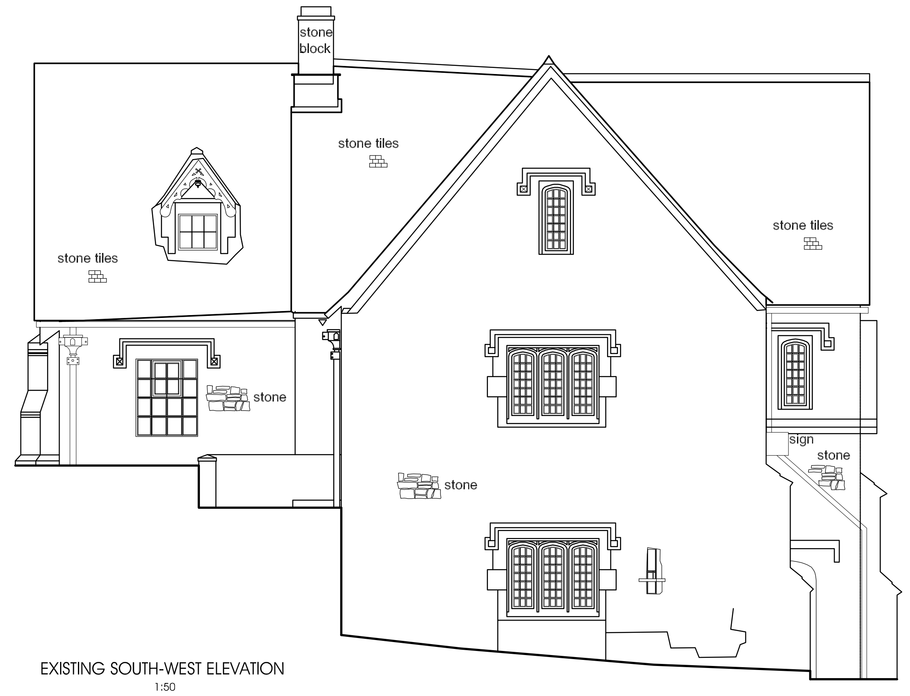


EXISTING SOUTH-WEST ELEVATION
1:50

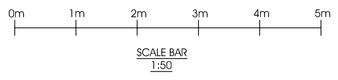

SCALE BAR
1:50

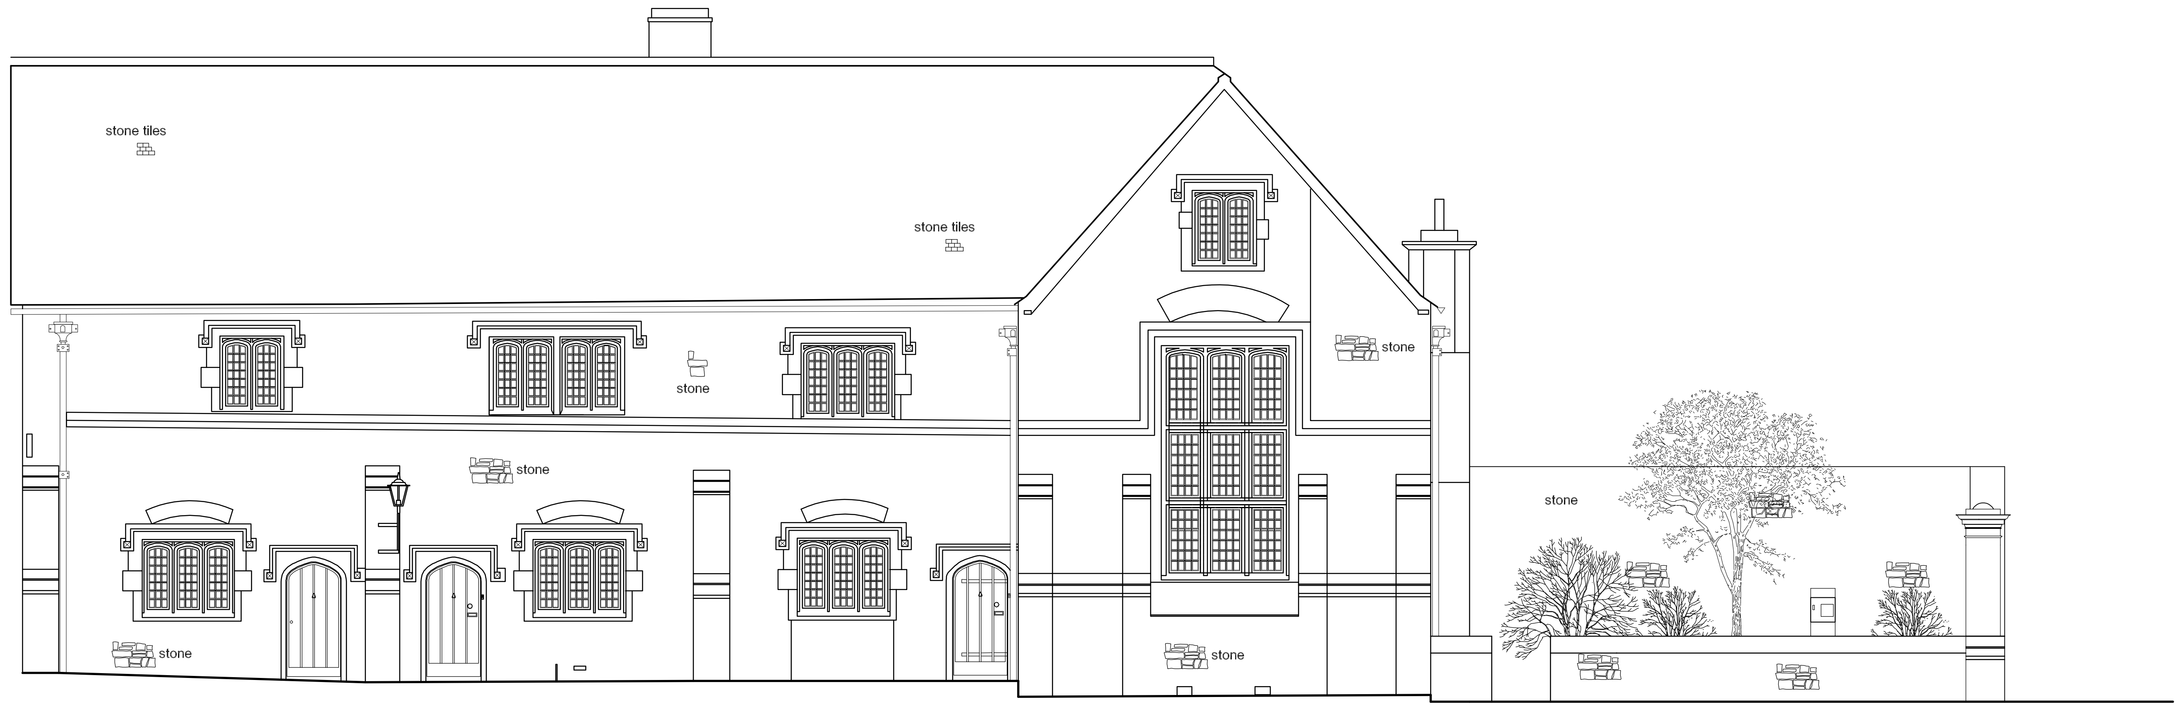

EXISTING SOUTH-EAST ELEVATION
1:50

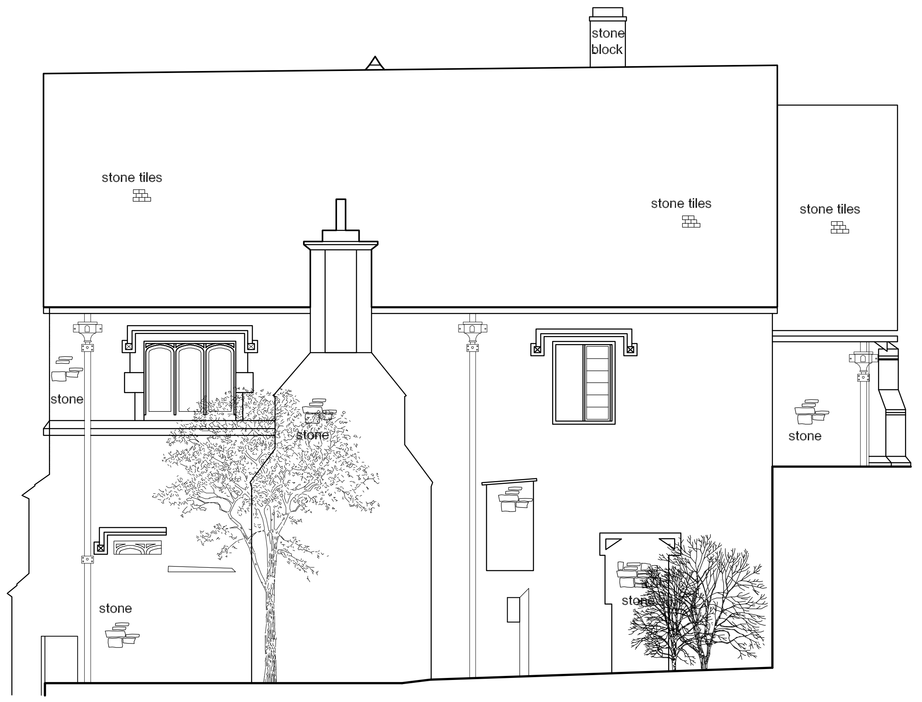

EXISTING NORTH-EAST ELEVATION
1:50

mark lovell
DESIGN ENGINEERS

6 HIGH STREET, DEVASS, WILTSHIRE, SN10 1AS. TEL 01380 721 722. FAX 01380 721 723. WEB: www.mldes.co.uk

client:
TRUSTEES OF THE LODGE 1271

project:
FITTING OF DEFIBRILLATOR IN THE GARDEN OF THE WALLINGTON HALL

job no.–drg. no.:
3873-EX-003

drg. title:
EXISTING ELEVATIONS

scale:
1:50 @ A0

drawn by:
SL

date:
NOVEMBER 2022

checked:
ML

approved:
ML

notes: © SURVEY CARRIED OUT BY AND IS COPYRIGHT OF BRUNELL SURVEYS Ltd.
(SURVEY CARRIED OUT NOVEMBER 2014)

10.11.2022. - ISSUED FOR LISTED BUILDING CONSENT PURPOSES ONLY