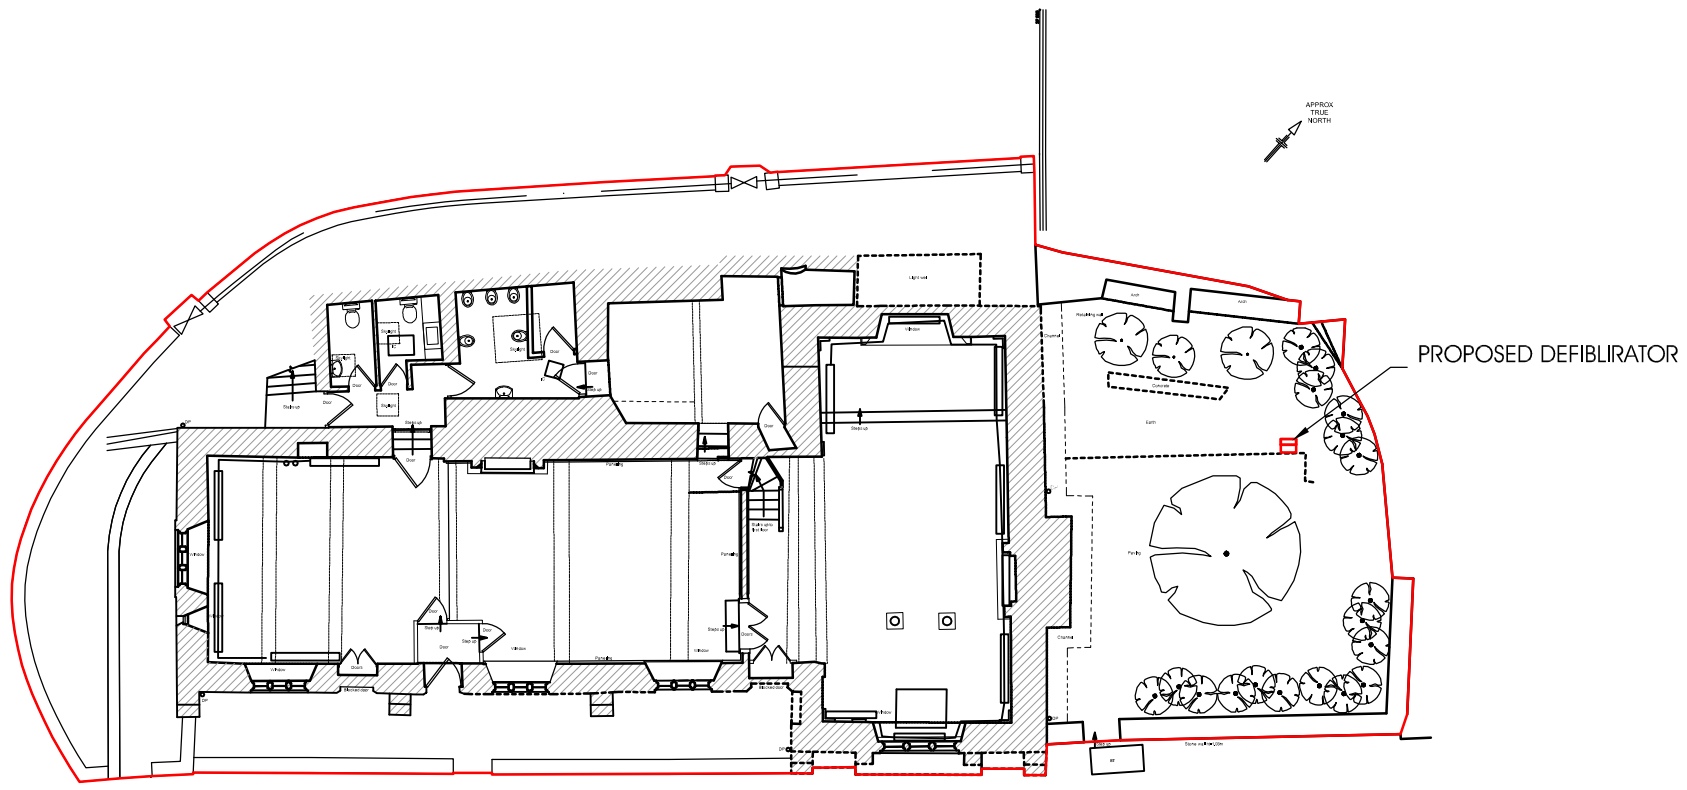


BLOCK PLAN

0m 2m 4m 6m 8m 10m 12m 14m

SCALE BAR
1:200

©- SURVEY CARRIED OUT BY AND IS COPYRIGHT OF
BRUNELL SURVEYS Ltd.
(SURVEY CARRIED OUT NOVEMBER 2014)

mark lovell
DESIGN ENGINEERS

6 HIGH STREET, DEVIZES,
WILTSHIRE, SN10 1AT.
TEL: 01380 724 213
FAX: 01380 721 753
WEB: www.mlde.co.uk

client:
TRUSTEES OF THE LODGE 1271

project:
FITTING OF DEFIBRILLATOR IN THE GARDEN OF THE WALLINGTON HALL

job no.–drg. no.:
3873-BP

drg. title:
BLOCK PLAN

scale:
1:200 @A3

drawn by:
SL

date:
AUGUST 2023

checked:
ML

approved:
ML

notes:
10.08.2023. - ISSUED FOR LISTED BUILDING CONSENT PURPOSES ONLY