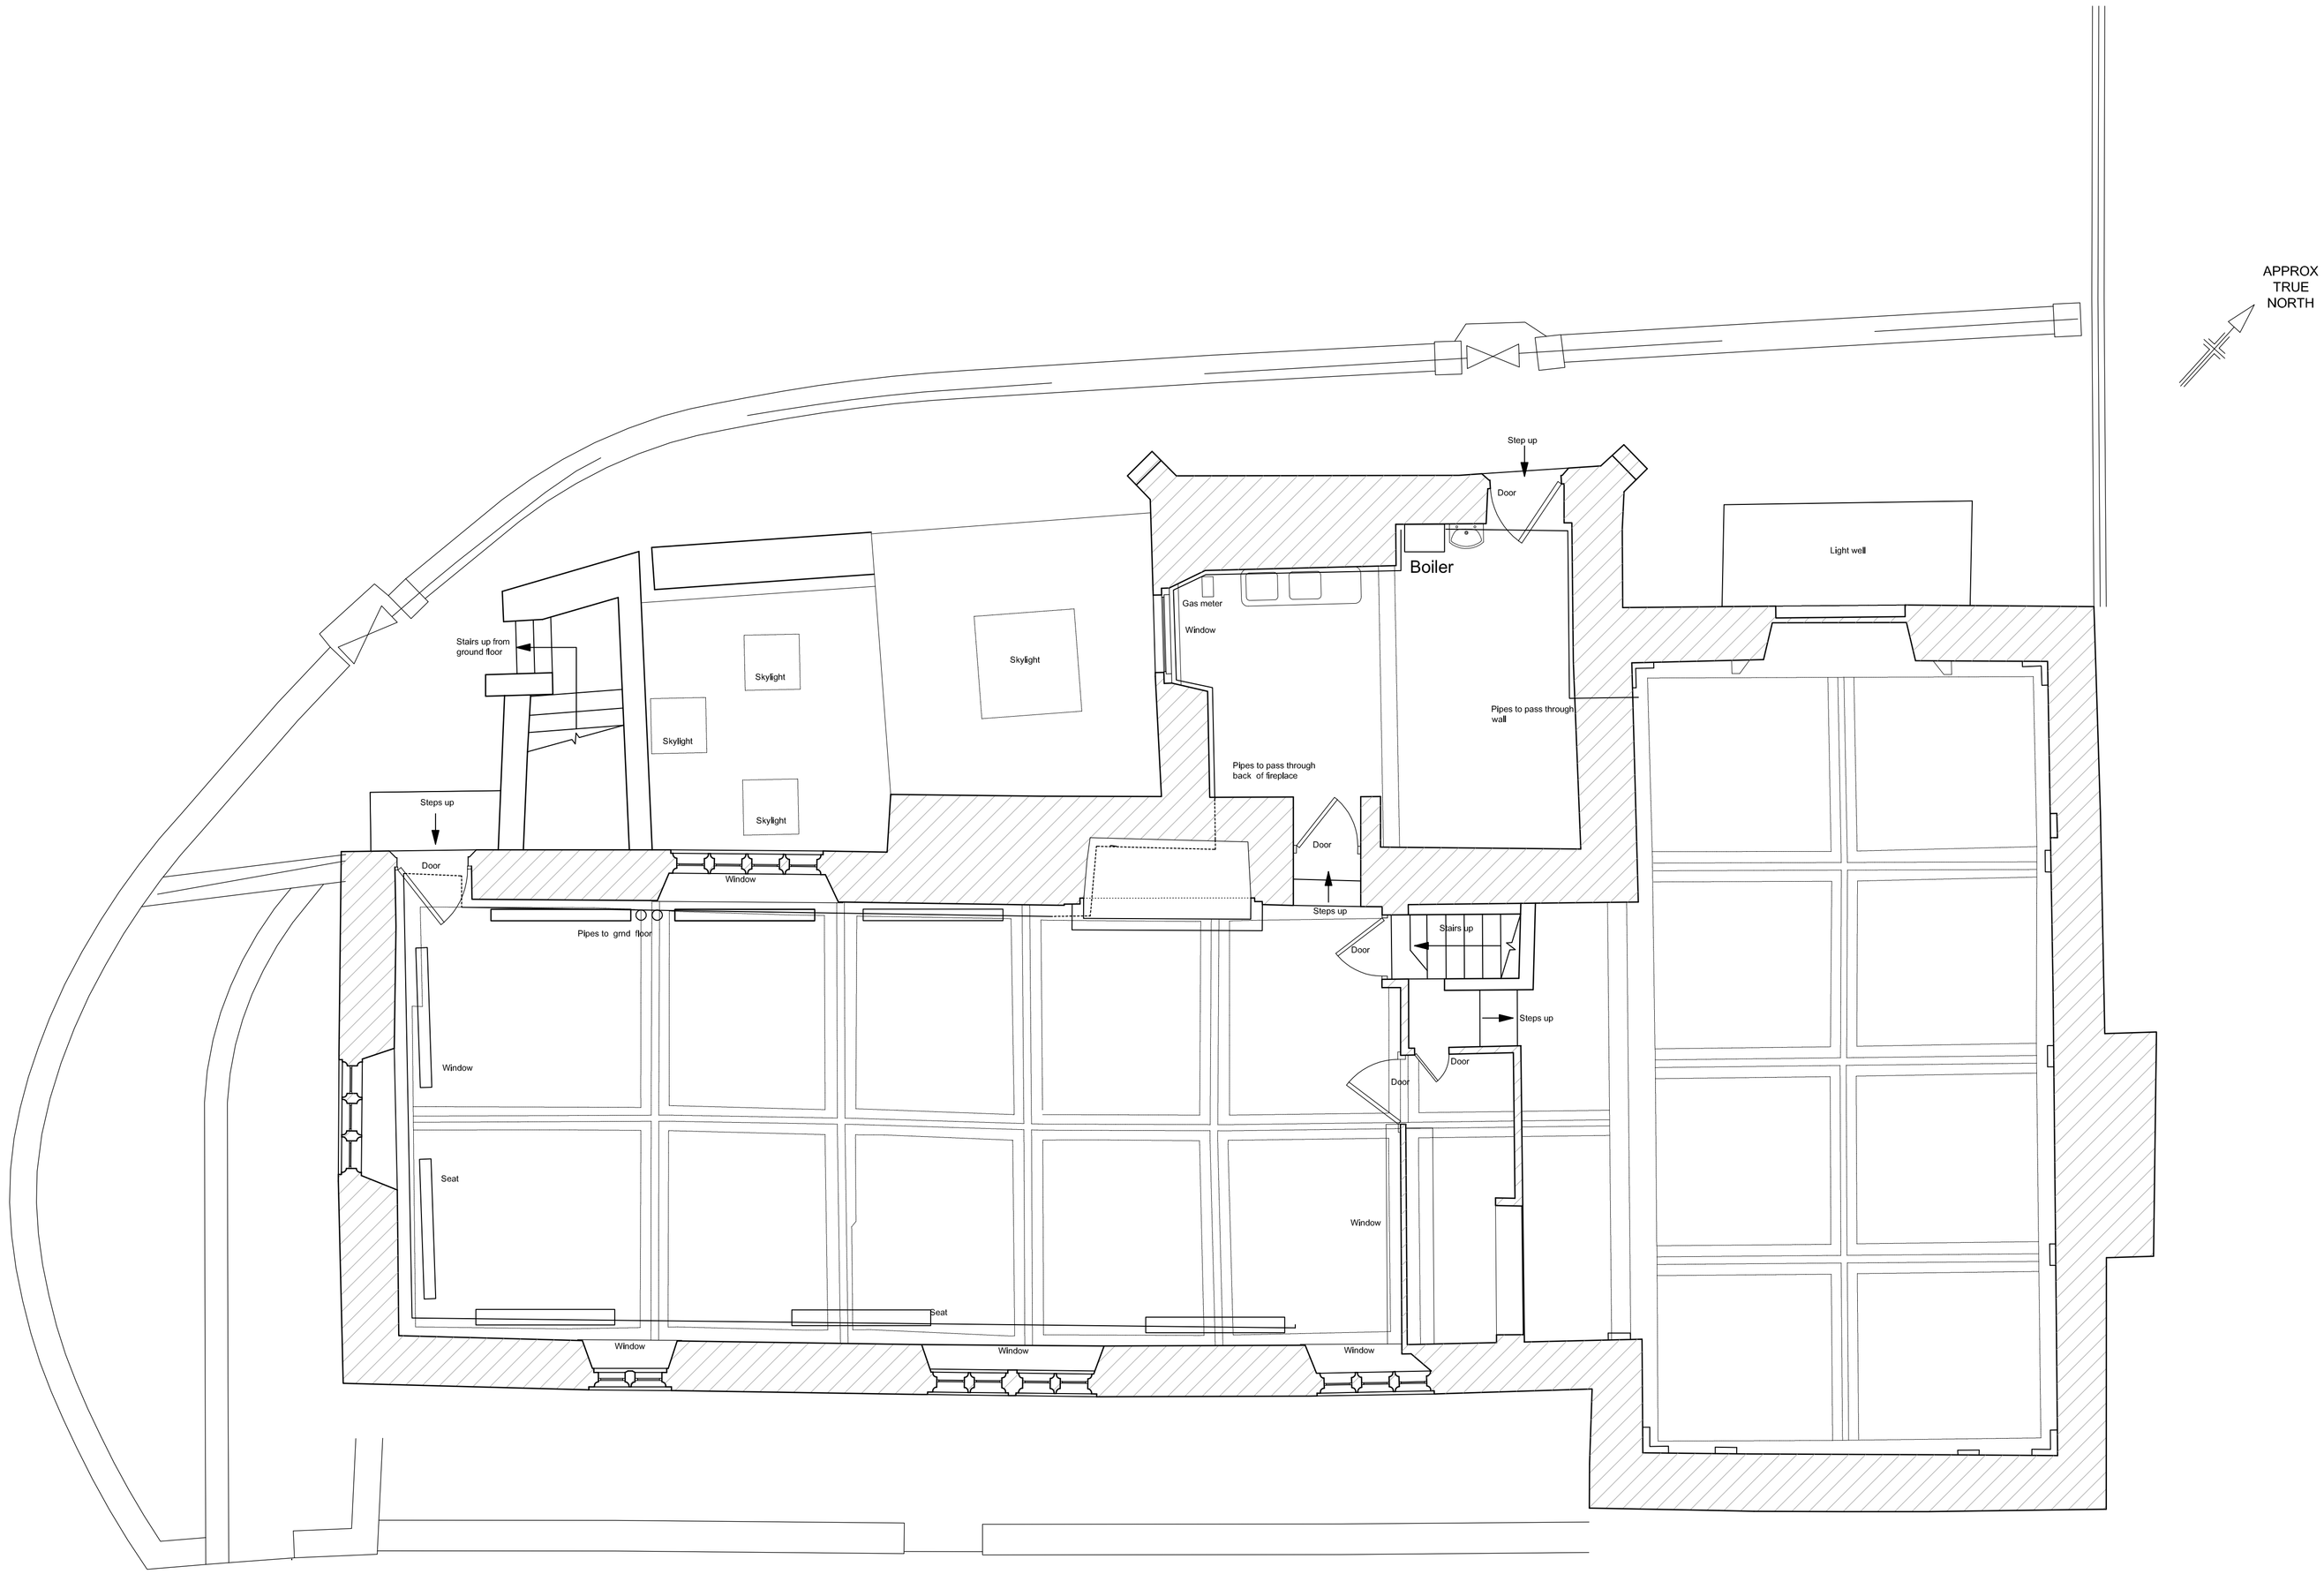


EXISTING FIRST FLOOR PLAN

0m 1m 2m 3m 4m 5m

SCALE BAR
1:50

mark lovell
DESIGN ENGINEERS

6 HIGH STREET, DEVIZES,
WILTSHIRE, SN10 1AT.
TEL: 01380 724 213
FAX: 01380 721 753
WEB: www.mldde.co.uk

client:
TRUSTEES OF THE LODGE 1271

project:
FITTING OF DEFIBRILLATOR IN THE GARDEN OF THE WALLINGTON HALL

job no.–drg. no.:
3873-EX-002

drg. title:
EXISTING FIRST FLOOR PLAN

scale:
1:50 @ A1

drawn by:
SL

date:
NOVEMBER 2022

checked:
ML

approved:
ML

notes: © - SURVEY CARRIED OUT BY AND IS COPYRIGHT OF
BRUNELL SURVEYS Ltd.
(SURVEY CARRIED OUT NOVEMBER 2014)

10.11.2022. - ISSUED FOR LISTED BUILDING CONSENT PURPOSES ONLY