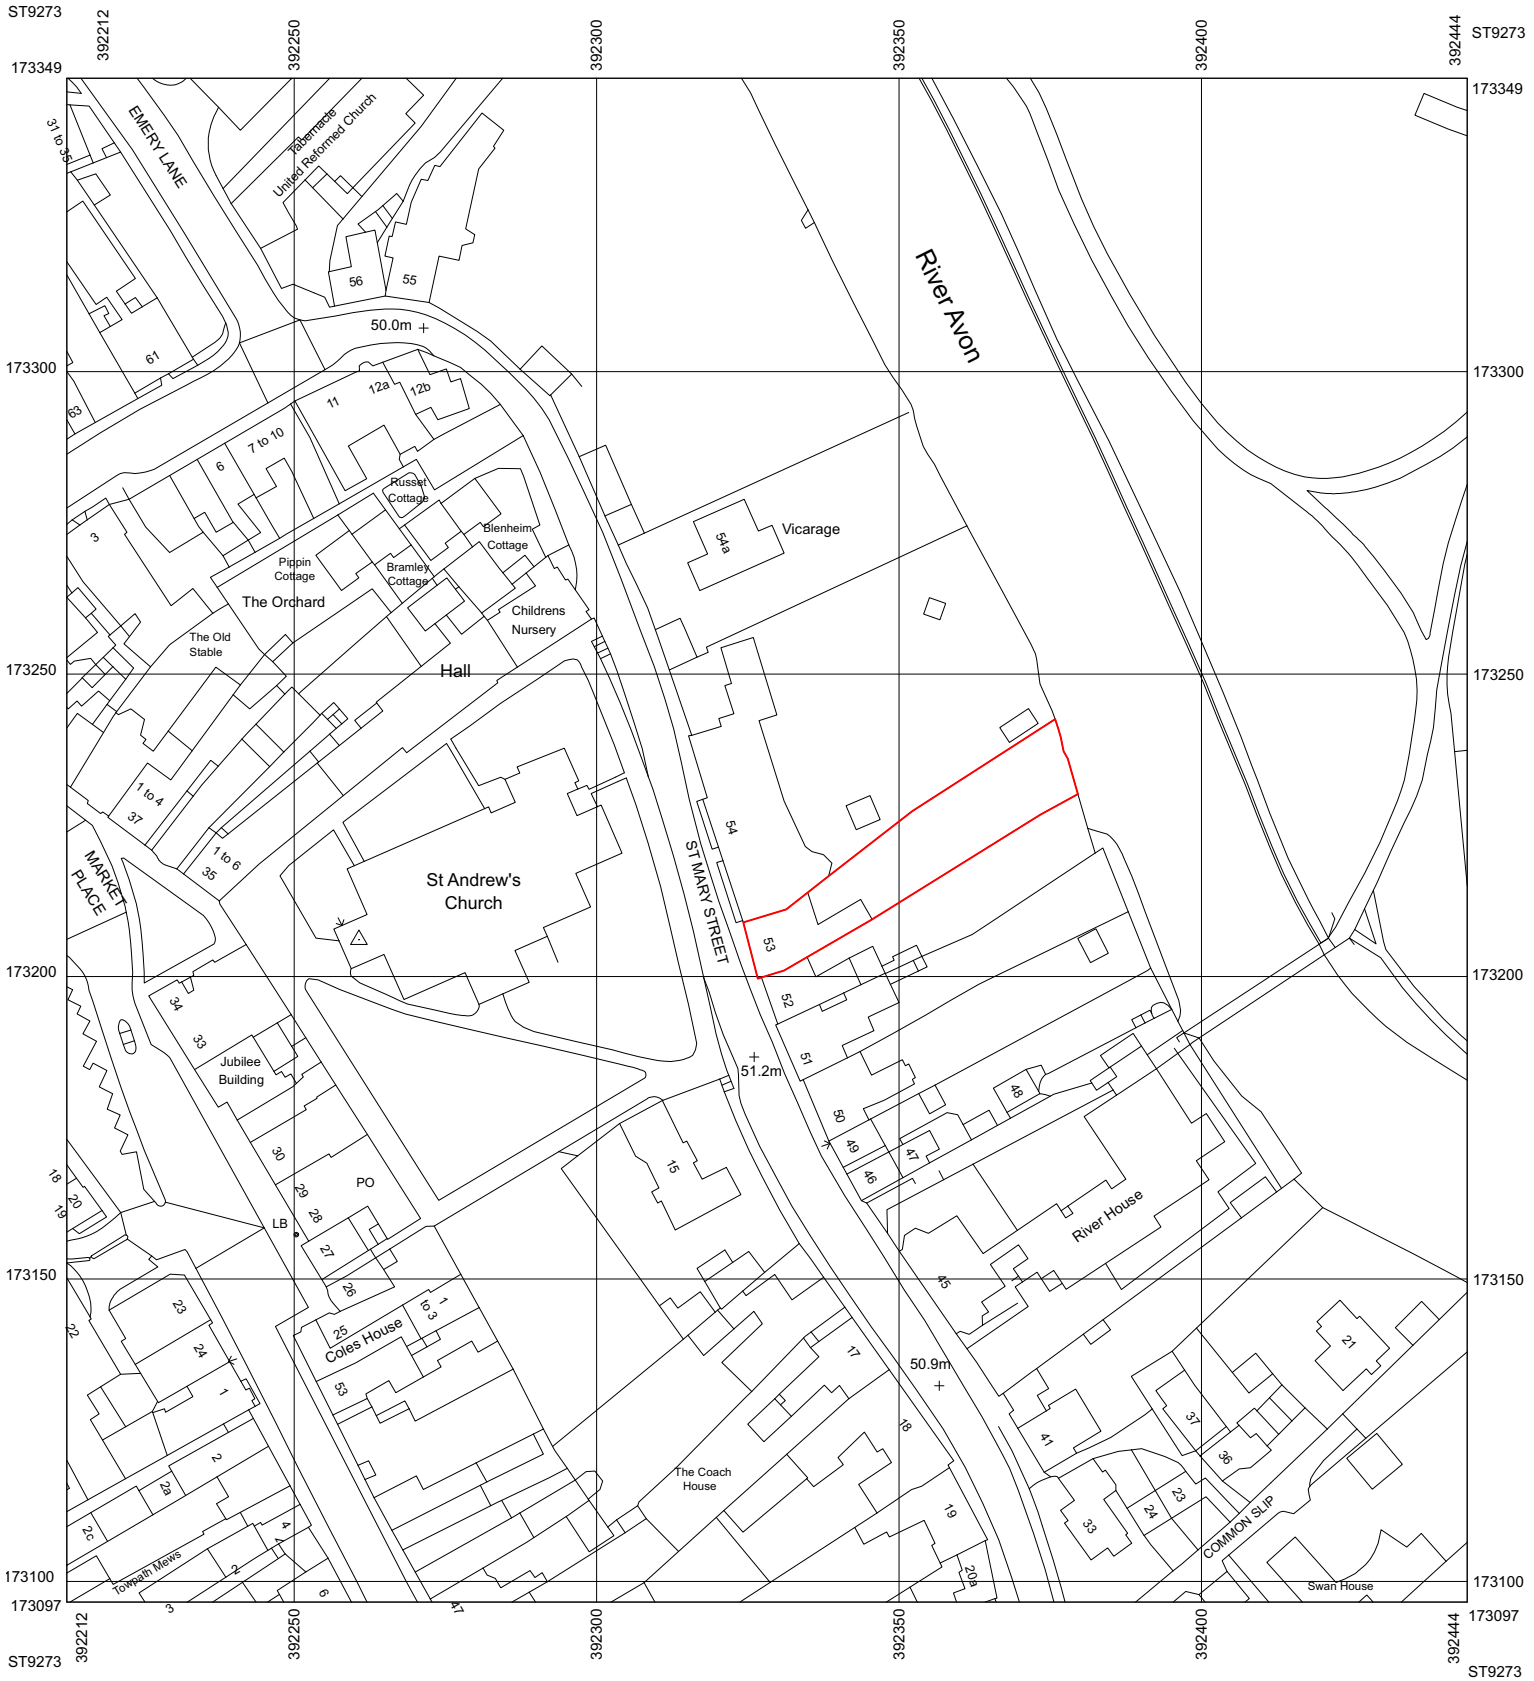


REV. DATE NOTES

location plan

STAGE
Planning

PROJECT	STAGE	DRAWING	REV	DRAWN
724	PL	00		NN

SCALE	SIZE	CREATION
1:1250	@ A4 P	AUG 2023

0 10 20 30 40 50 M

N

724 St Mary St

CLIENT
Mr & Mrs Zahl

ADDRESS
53 St Mary St
Chippenham
SN15 3JW

ARTEL 31
architects that build
artel31.co.uk · 01249 445656 · 5 Union Road SN15 1HW

THIS DRAWING IS COPYRIGHT © OF ARTEL31 LIMITED
REPRODUCTION IS ONLY TO TAKE PLACE WITH PRIOR WRITTEN AUTHORITY
ALL DIMENSIONS TO BE CONFIRMED ON SITE BEFORE ANY WORK COMMENCES
ANY DISCREPANCIES FOUND IN DRAWINGS OR OTHER DOCUMENTATION MUST
BE BROUGHT TO THE ATTENTION OF THE ARCHITECT BEFORE PROCEEDING