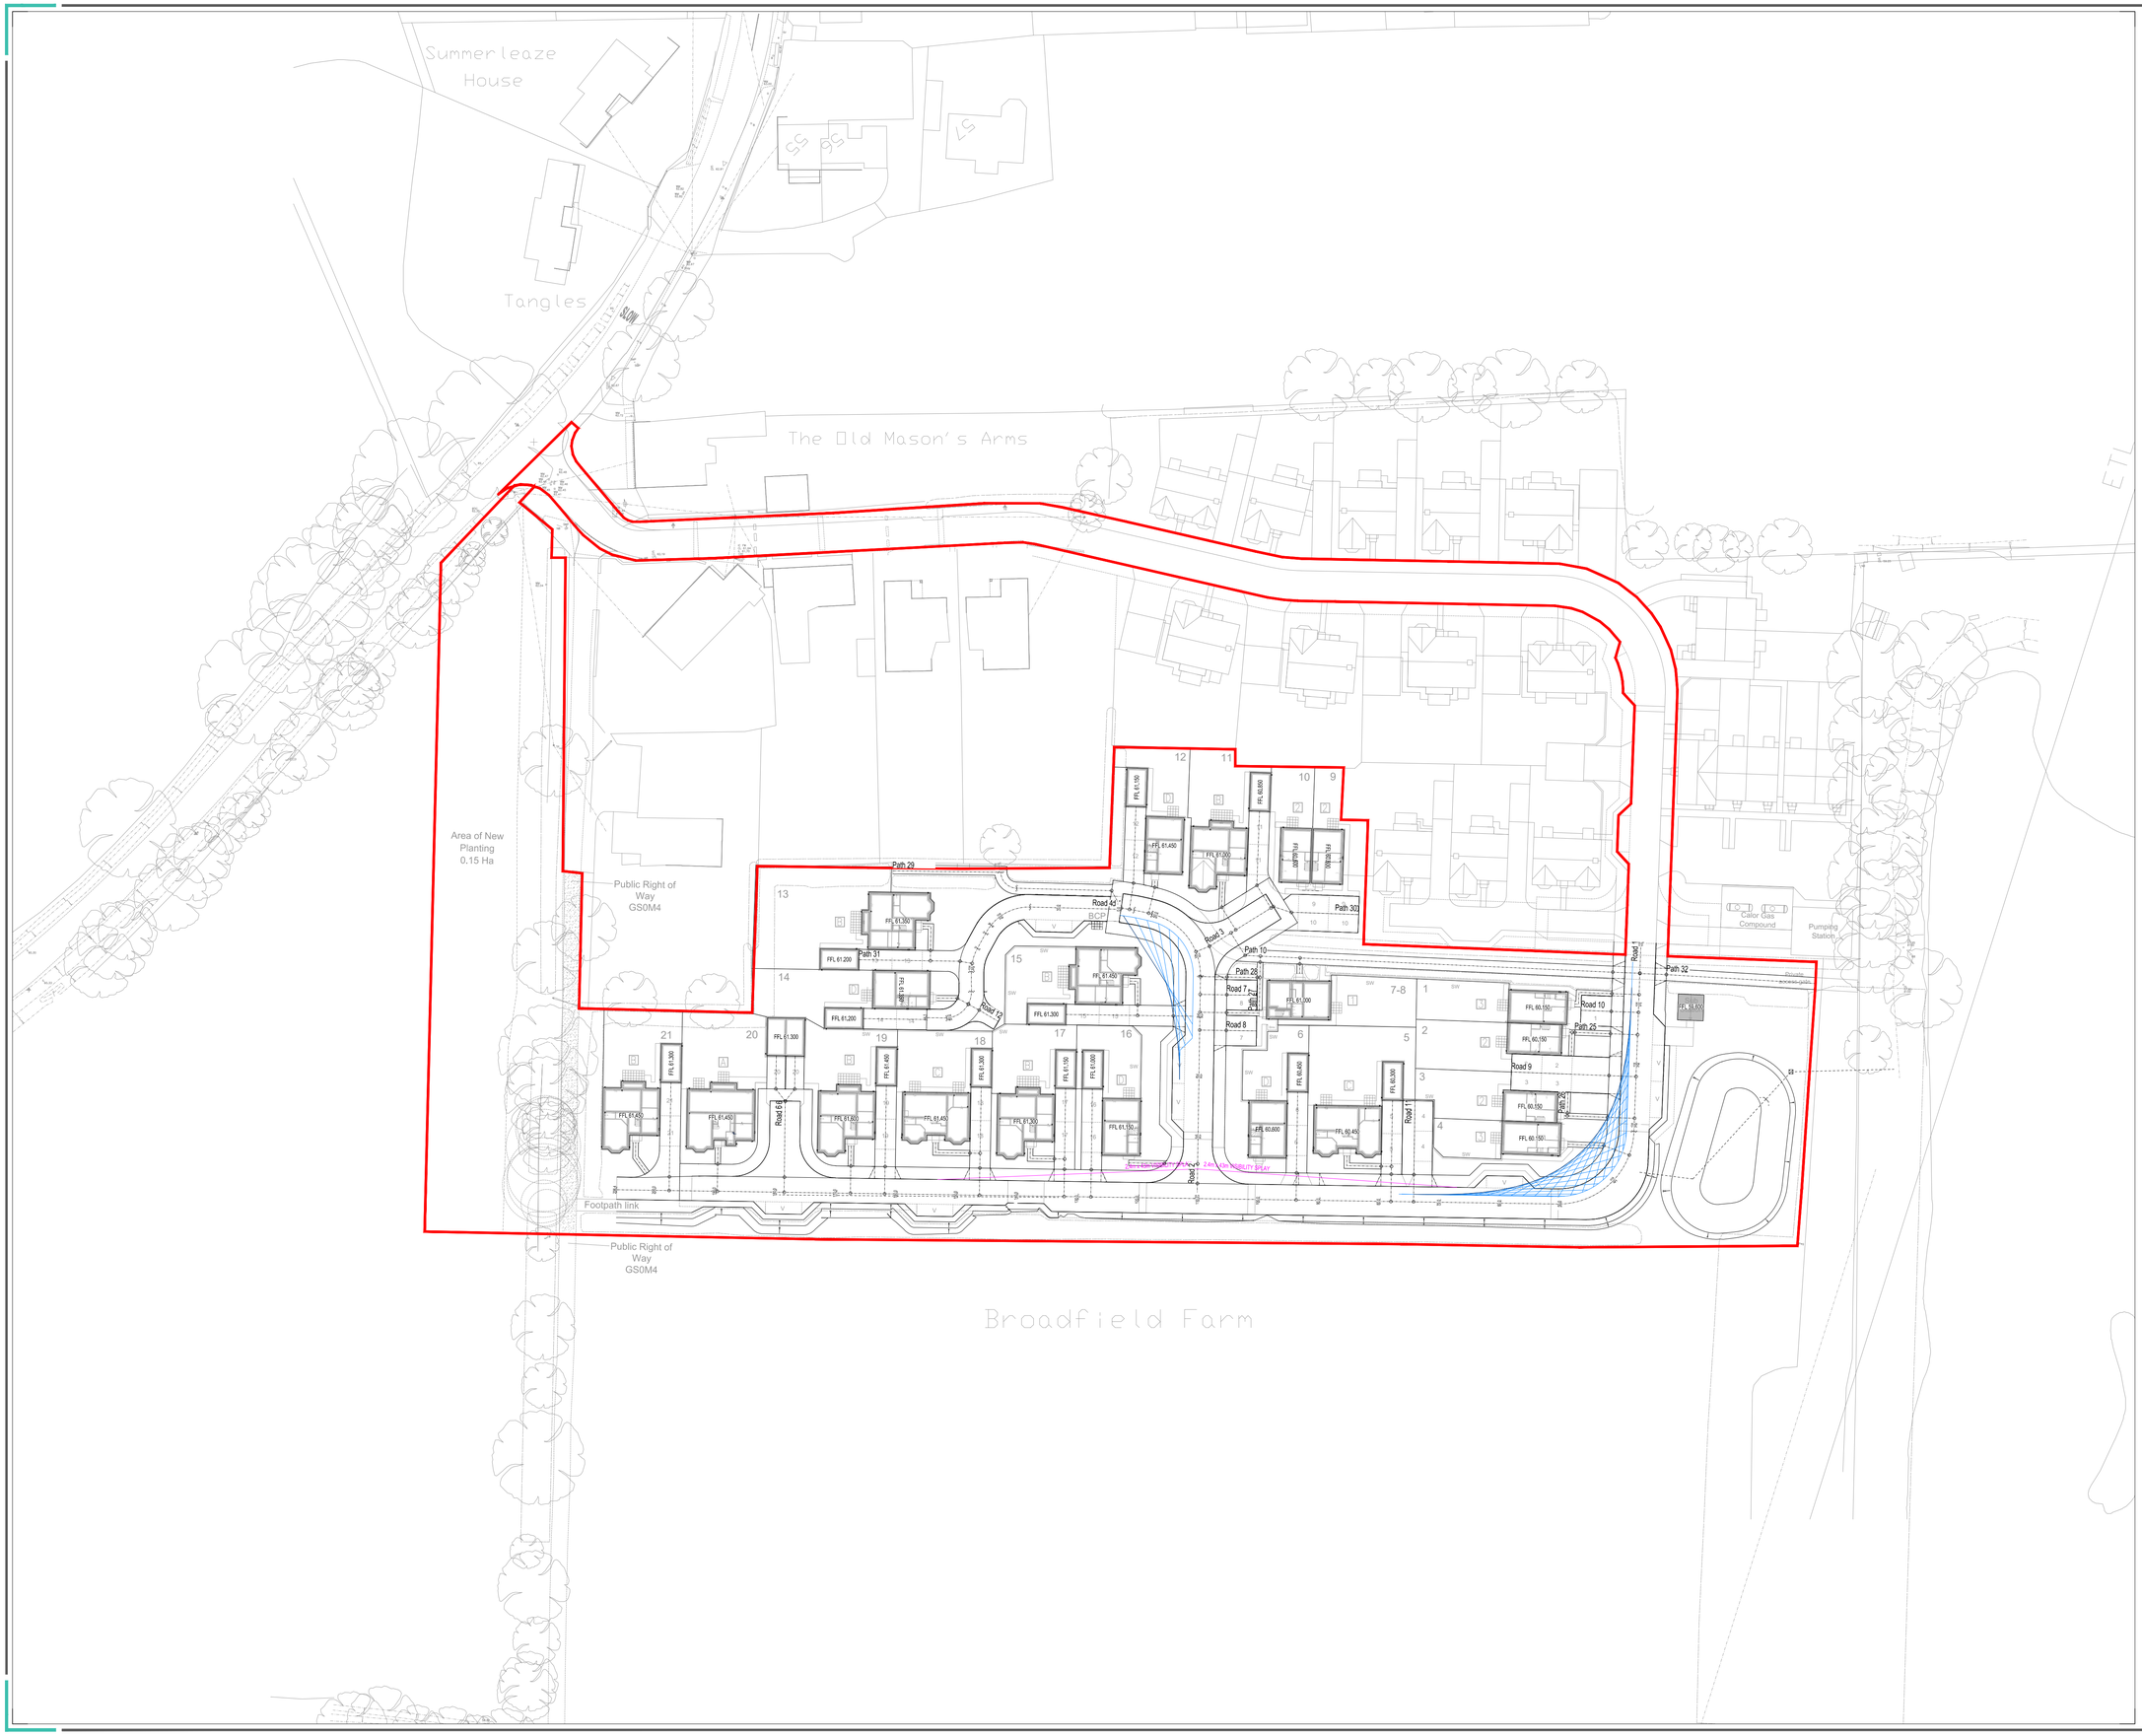


00	First issue.	CB	WW	19-07-23
REV:	DESCRIPTION:	BY:	CHK:	DATE:

STATUS: TENDER

CLIENT: COTSWOLD HOMES

SITE: LAND AT BROADFIELD FARM, GREAT SOMERFORD

TITLE: GENERAL ARRANGEMENT & VISIBILITY

calibro

SCALE AT A0:	DATE:	DRAWN:	CHECKED:
1:500	19-07-23	CB	WW
PROJECT NO:	DRAWING NO:	SHEET NO:	REVISION:
23-369	100-110	00	00

Rev-00 | Copyright © 2023 Calibro Consultants Ltd

81 Whiteladies Road | Bristol | BS8 2NT | t 0117 2441 970
e hello@calibro-consultants.com | www.calibro-consultants.com