
This drawing is copyright and shall not be reproduced without the Architect's consent.
This drawing may be scaled for planning purposes only.
Any discrepancies from this drawing should be notified to the Architect.
If in doubt, ask.

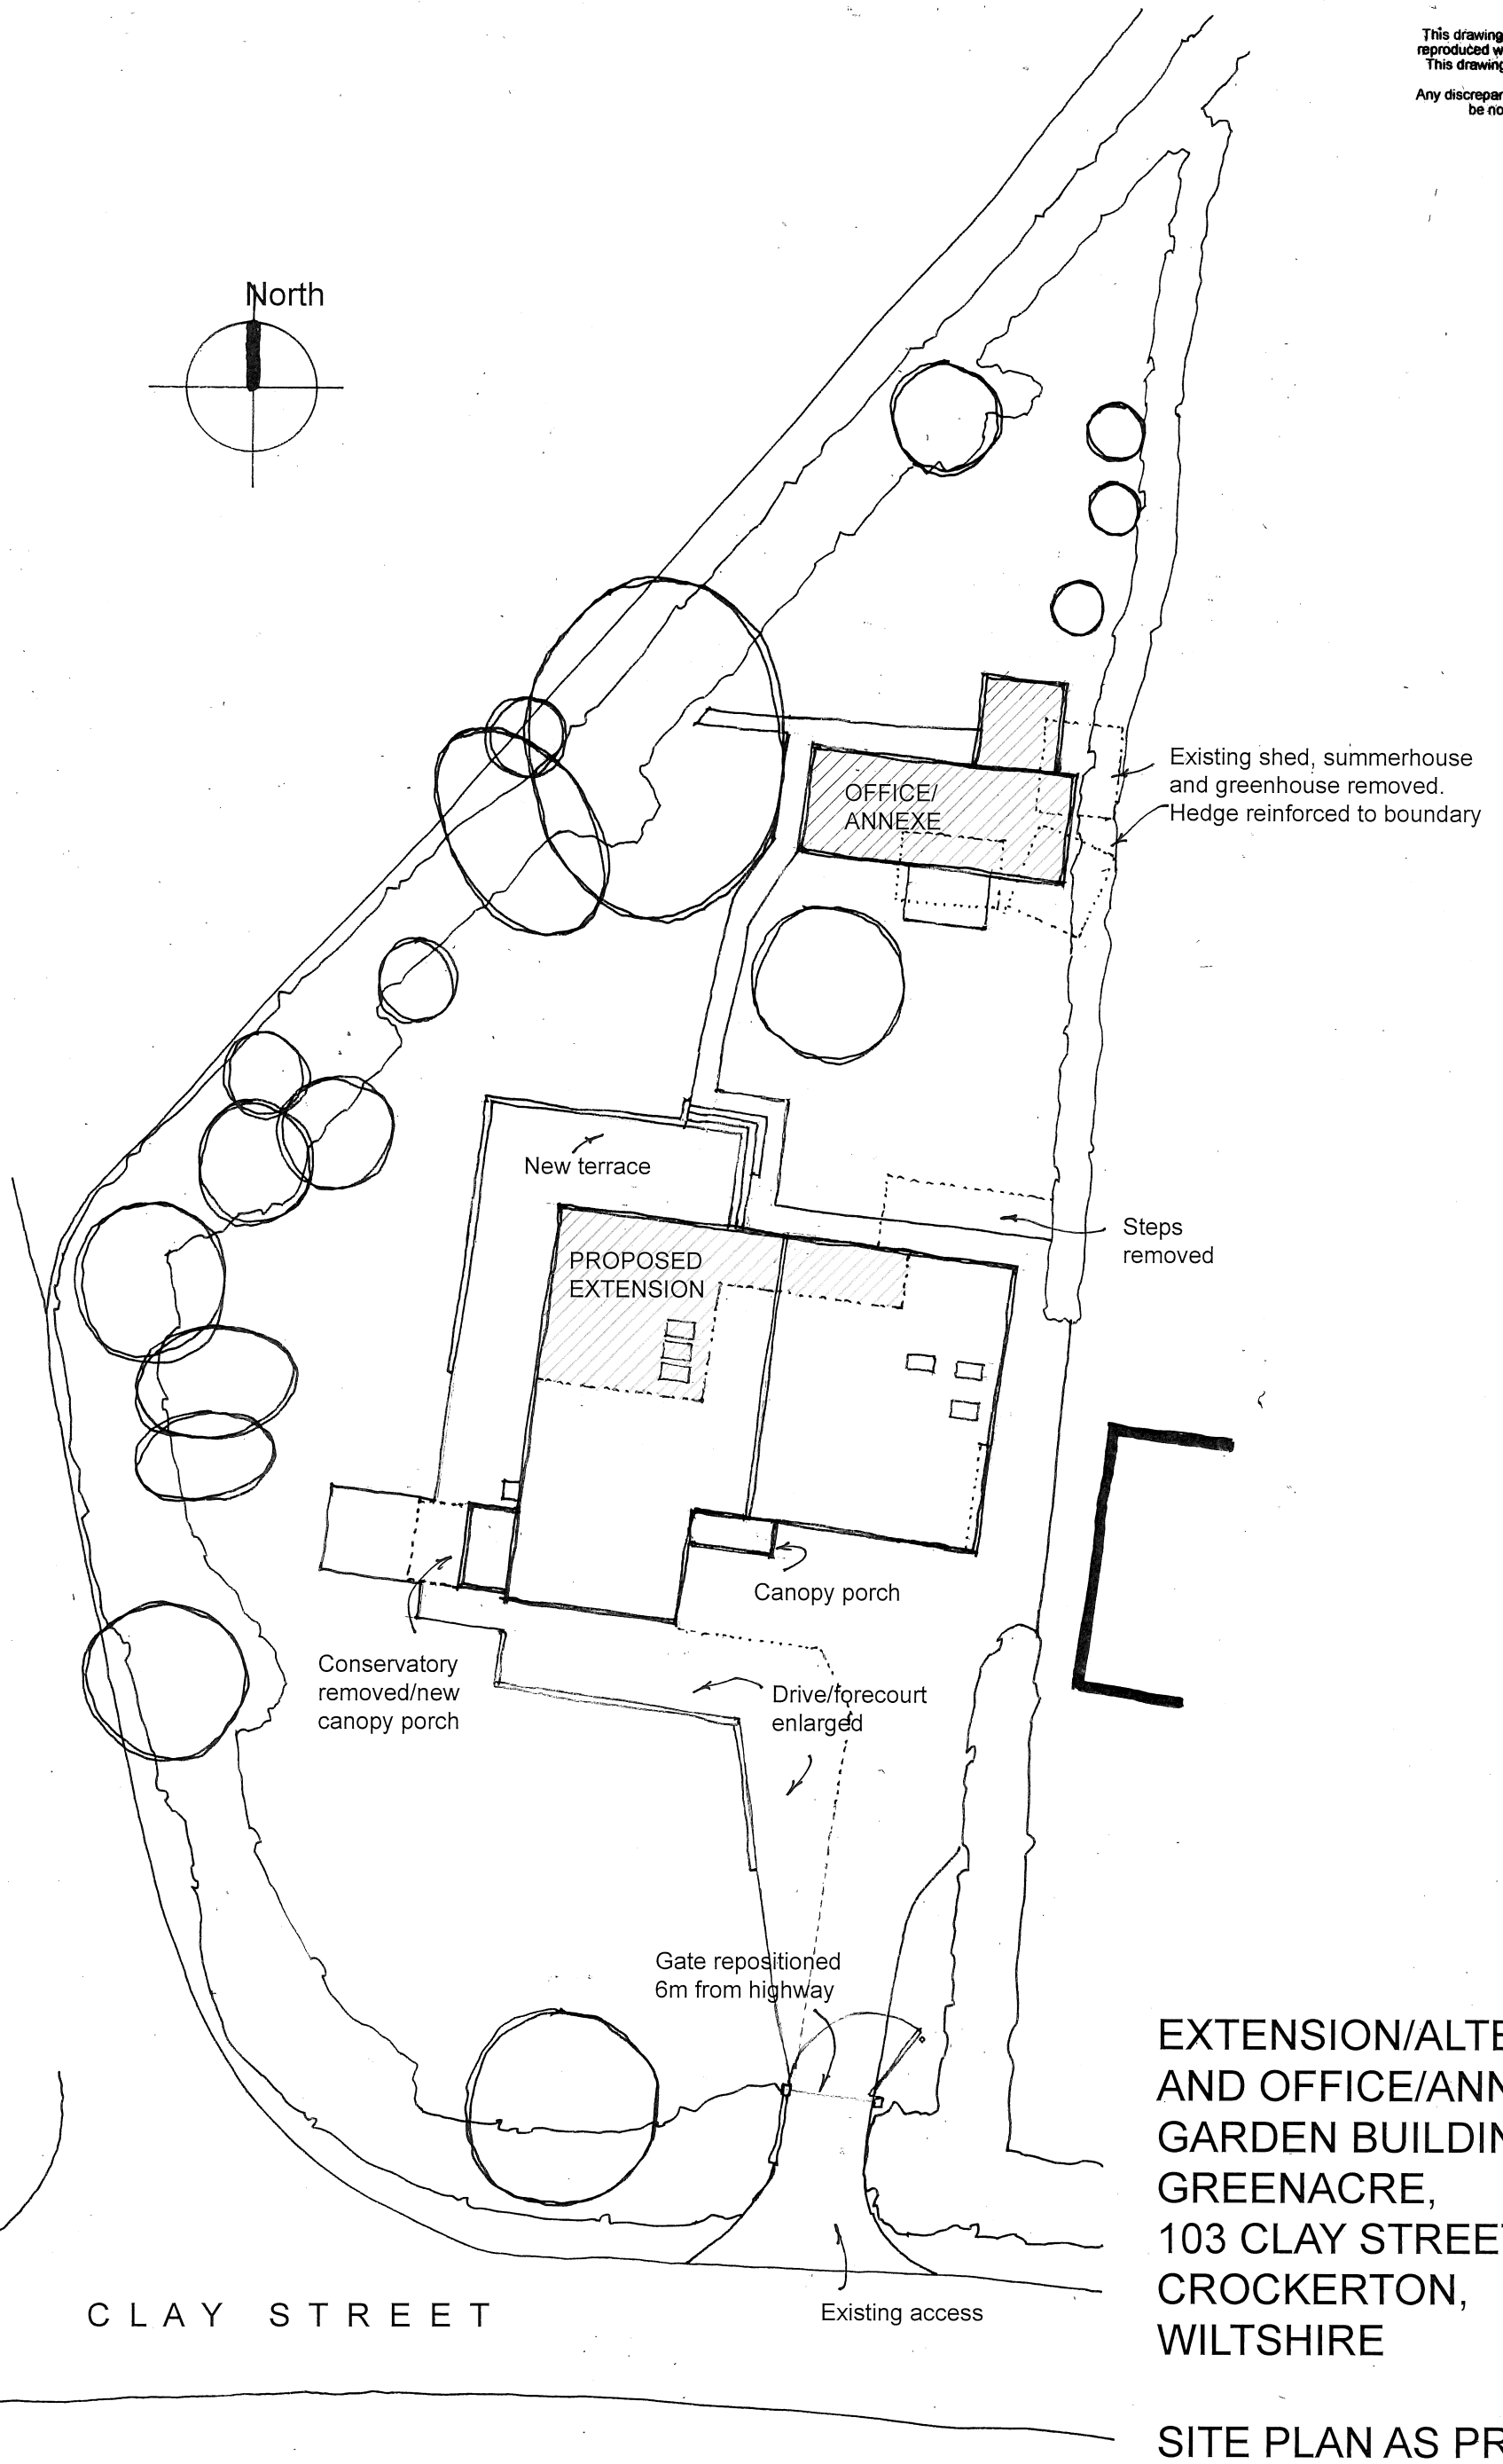

0 10m
1:250 at A3

EXTENSION/ALTERATIONS AND OFFICE/ANNEXE GARDEN BUILDING at GREENACRE, 103 CLAY STREET, CROCKERTON, WILTSHIRE

SITE PLAN AS PROPOSED

222004/04
Scale as noted at A3

www.bta-architects.co.uk
bta architects