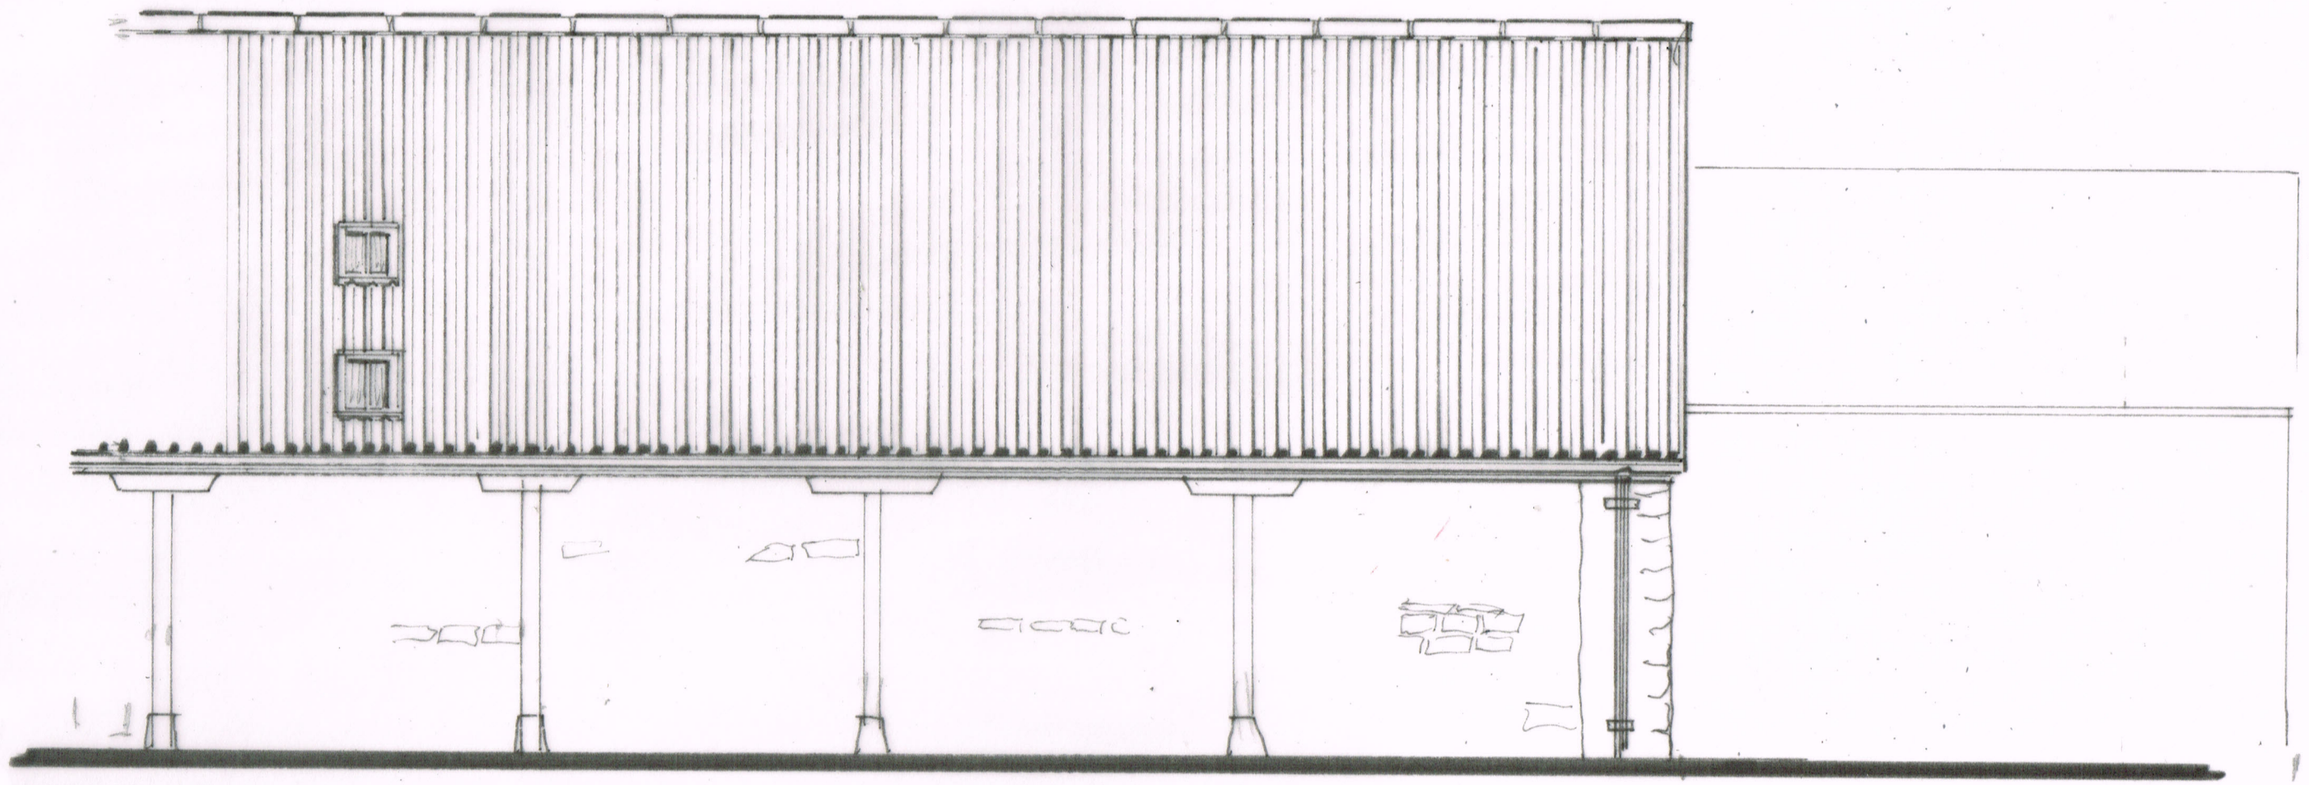


BOLINGBROKE DESIGN
32 Shurnhold, Melksham, Wiltshire, SN12 8DG
Telephone: 01225 704839 Mobile: 07860 491800
bolingbroke.design@gmail.com

A PRODUCT OF THE UNO RANGE - ARCHITECT CAT. No. 7313

LEGEND:-
- Exg Walls
- New Stone
- New Brick
- New Block
- New Stud

NOTES

© All copyrights Reserved 2023

Client: Peter Hood

Job Title: Manager's House
Beanacre Manor SN12 7PT

Scale: 1:50

Drawn by:

Date:

Drawing Title: Existing
West End North Elev

Drg No: 3090/M/8

Rev:

420x297mm A3