

THIS DRAWING IS COPYRIGHT
Contractor must take site sizes



LOCATION PLAN
SCALE 1:1250

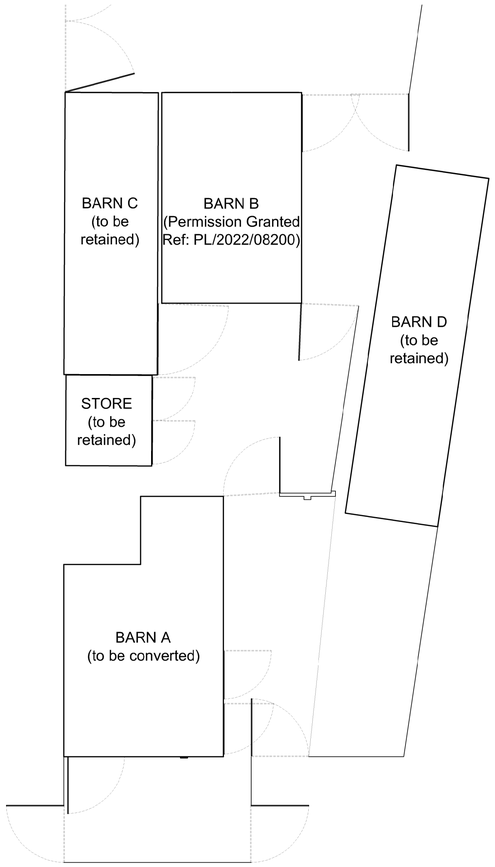

EXISTING
BLOCK PLAN
SCALE 1:200

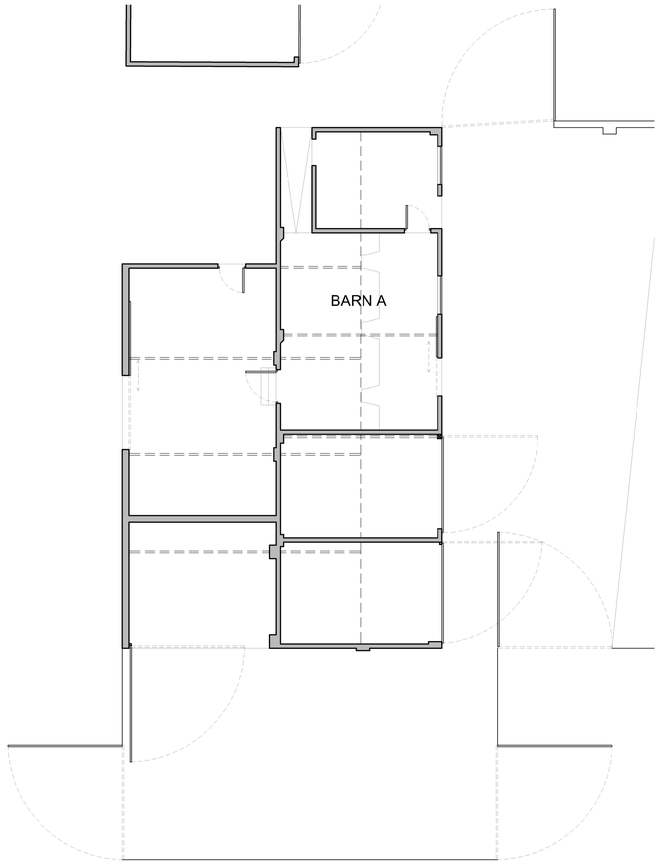


EXISTING
GROUND FLOOR PLAN - BARN A
SCALE 1:100




EXISTING
NORTH ELEVATION
SCALE 1:100



EXISTING
EAST ELEVATION
SCALE 1:100

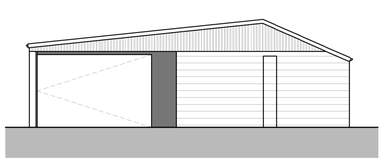

EXISTING
SOUTH ELEVATION
SCALE 1:100

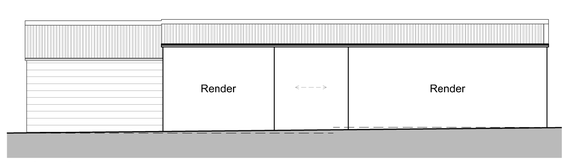

EXISTING
WEST ELEVATION
SCALE 1:100



0 1m 2m 3m 4m 5m 6m
Scale bar (1:100)

0 2m 4m 6m 8m 10m 12m
Scale bar (1:200)

0 25m 50m 75m
Scale bar (1:1250)

Rev.	Date		Init
A	12/07/23	Addition of visibility splays	ALK

CLIENT
MR P & MRS J OSBORNE,
COACH ROAD FARM

PROJECT
CLASS Q CONVERSION
OF BARN A

DRAWING
LOCATION PLAN, EXISTING
BLOCK PLAN, FLOOR PLAN
AND ELEVATIONS

DRAWN:	Date:	Scale:
ALK	17/01/2023	as stated @ A1

Drawing number: **3972-10** Rev. **A**

DOLMAN
ARCHITECTURAL DESIGNERS BUILDING SURVEYORS
COST CONSULTANTS CDM PRINCIPAL DESIGNERS
Sussex House
Bath Road
Devizes
Wiltshire SN10 2AF
Tel: 01380 729456
Web: www.dolmansurveyors.co.uk
Email: info@dolmansurveyors.co.uk