
THIS DRAWING IS COPYRIGHT
Contractor must take site sizes




SITE PLAN
SCALE 1:500

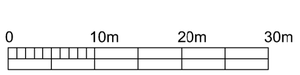

Scale bar (1:500)




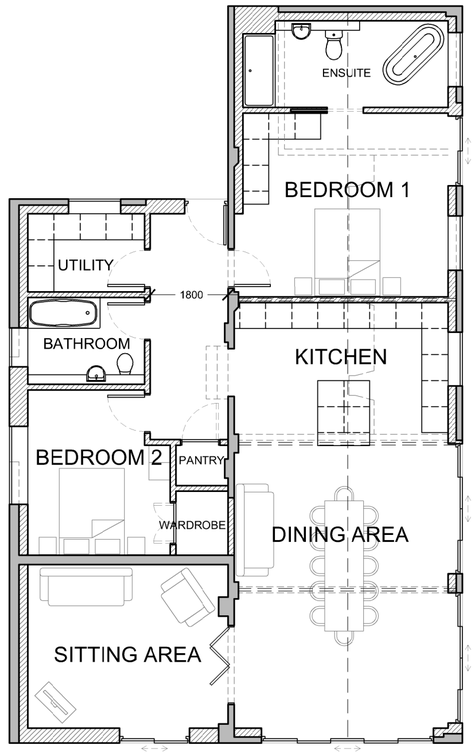


PROPOSED
GROUND FLOOR PLAN - BARN A
SCALE 1:100

Total Floor Area **136m²**



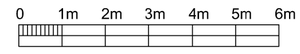

Scale bar (1:100)

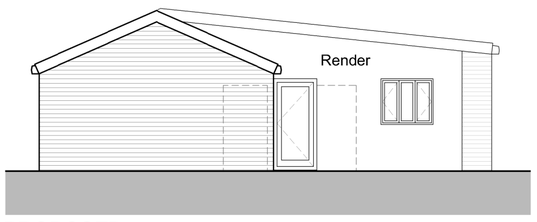

PROPOSED
NORTH ELEVATION
SCALE 1:100



PROPOSED
EAST ELEVATION
SCALE 1:100

Materials:


ROOF: Re-clad with profiled metal sheeting

RAINWATER GOODS: Metal


WALLS: Concrete block walls retained and clad with render and timber boarding

WINDOWS: uPVC / Aluminium

DOOR: uPVC / Aluminium

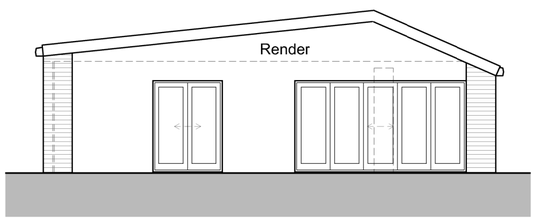

PROPOSED
SOUTH ELEVATION
SCALE 1:100

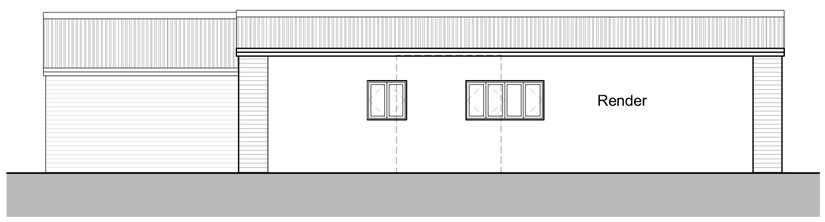

PROPOSED
WEST ELEVATION - Full height cladding at windows
SCALE 1:100

Rev.	Date		Init
C	12/07/23	Addition of material details	ALK
B	17/04/23	Alteration to external door and window sizes	ALK
A	03/04/23	Alteration to Ensuite, Sitting Area door and external cladding	ALK

CLIENT
MR P & MRS J OSBORNE,
COACH ROAD FARM

PROJECT
CLASS Q CONVERSION
OF BARN A

DRAWING
SITE PLAN, PROPOSED FLOOR
PLANS AND ELEVATIONS

DRAWN:	Date:	Scale:
ALK	17/01/2023	1:100 @ A2

Drawing number: **3972-11** Rev. **C**

DOLMAN
ARCHITECTURAL DESIGNERS BLILDING SURVEYORS
COST CONSULTANTS CDM PRINCIPAL DESIGNERS
Sussex House
Bath Road
Devizes
Wiltshire SN10 2AF
Tel: 01380 729456
Web: www.dolmansurveyors.co.uk
Email: info@dolmansurveyors.co.uk