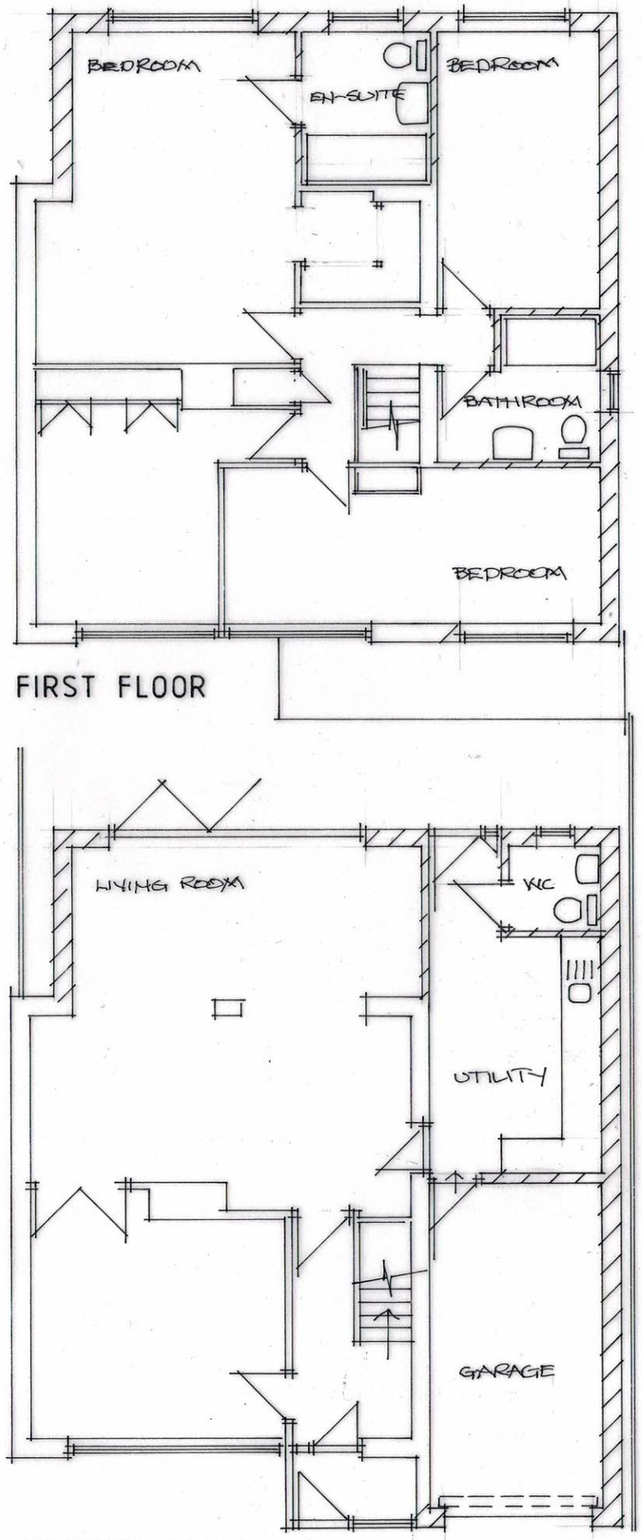

FIRST FLOOR

GROUND FLOOR

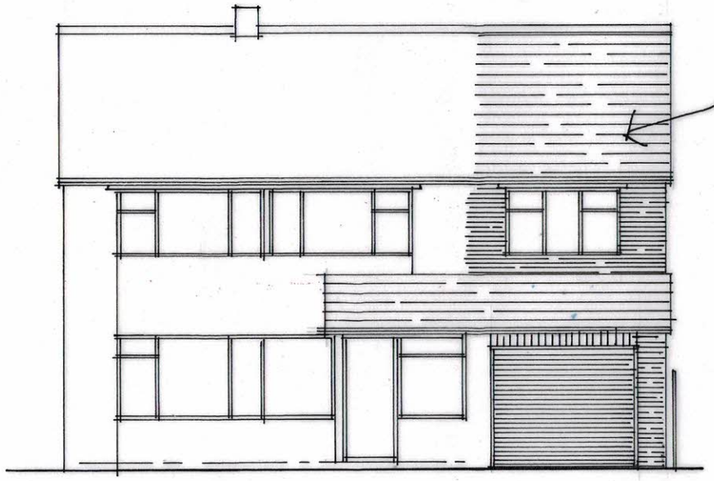

EAST

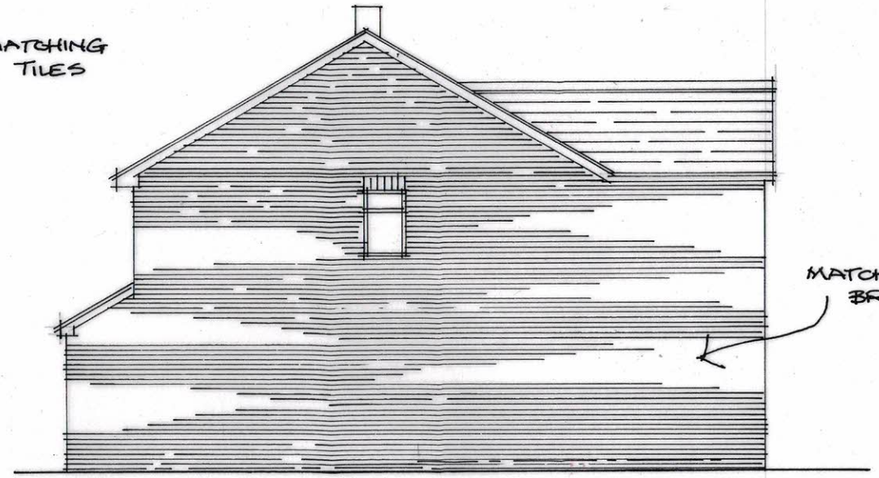

NORTH

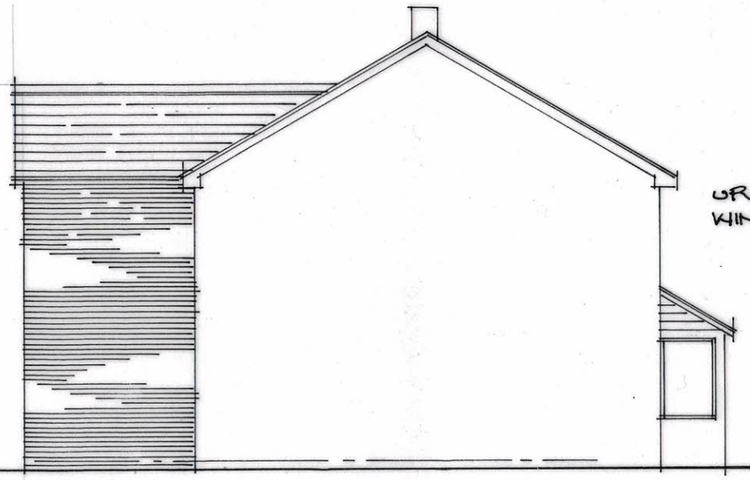

SOUTH

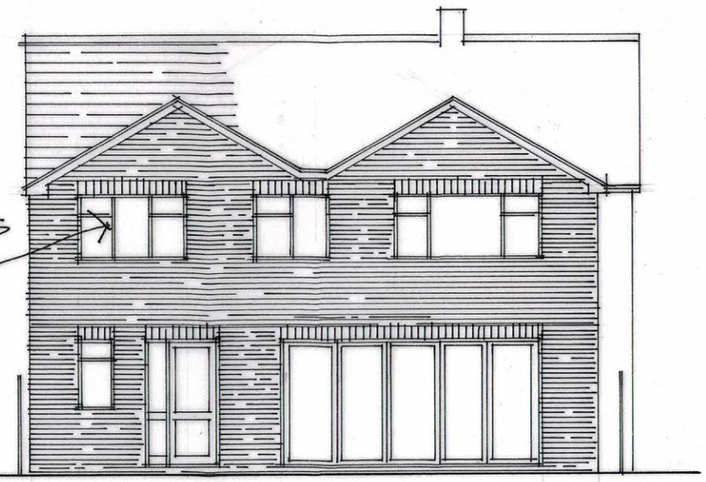

WEST

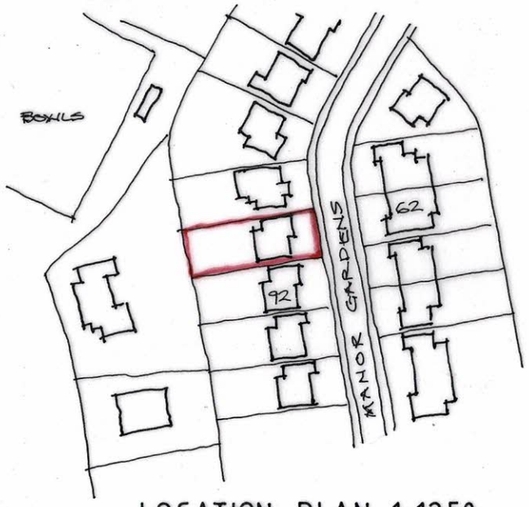

. LOCATION PLAN 1:1250



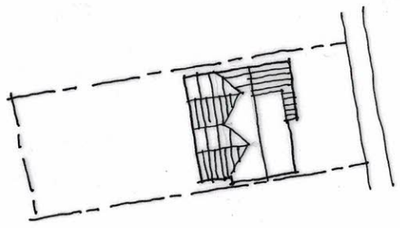

SITE PLAN 1:500

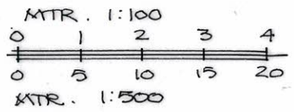

PROPOSED EXTENSION
90 MANOR GARDENS
WARMINSTER, WILTSHIRE.
AUG. 2023 1:100