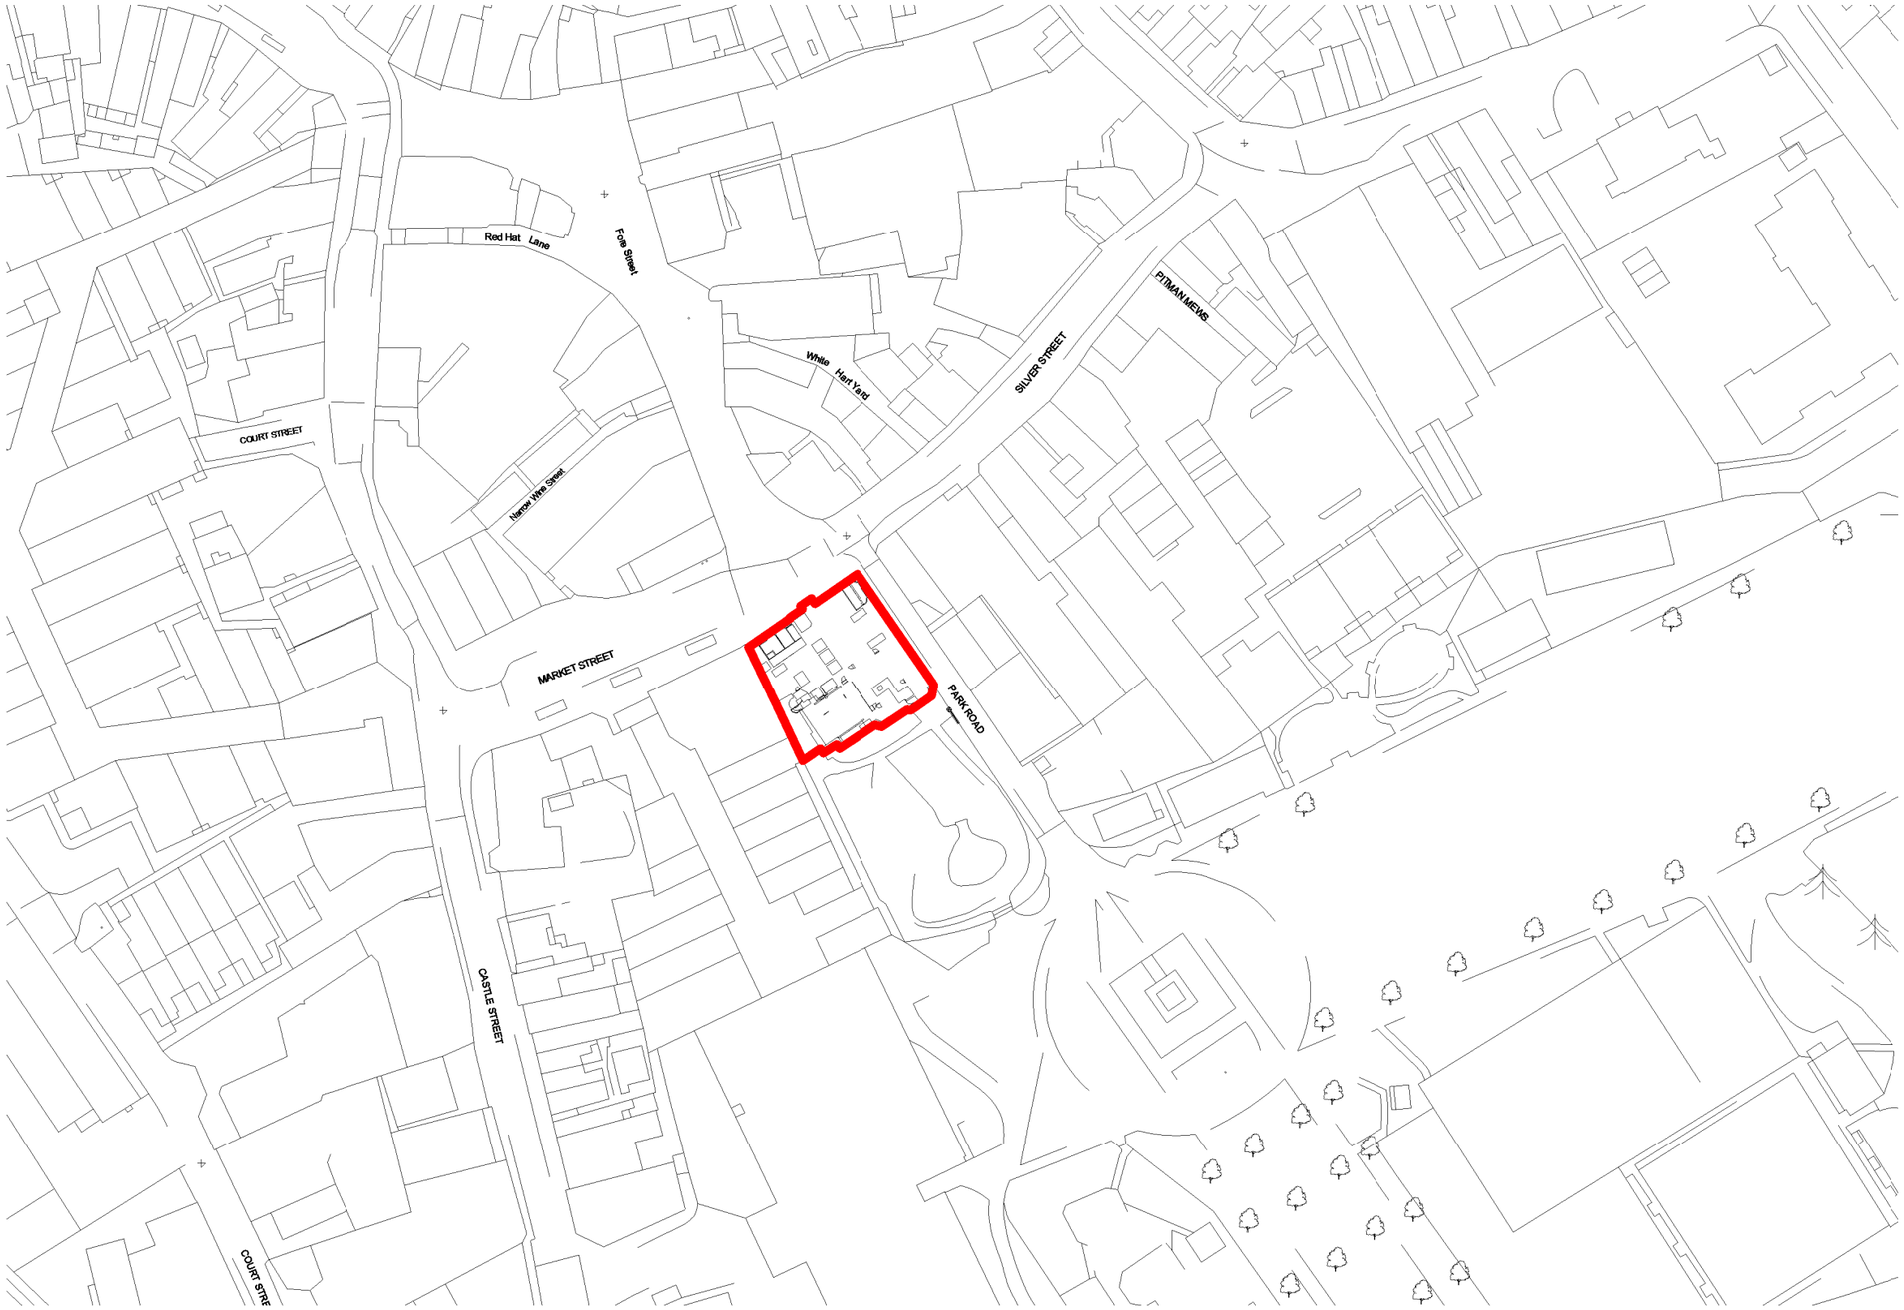

Notes:

Drawings are based on survey data and may not accurately represent what is physically present.

Do not scale from this drawing. All dimensions are to be verified on site before proceeding with the work.

All dimensions are in millimeters unless noted otherwise.

Purcell shall be notified in writing of any discrepancies.

Key Plan
not to scale

REV	DATE	DESCRIPTION

1 0 1 2 3 4
SCALE 1:100

THE TOWN HALL TROWBRIDGE

Wiltshire Council
Where everybody matters

CLIENT
Wiltshire Council

PROJECT
Trowbridge Town Hall

JOB NUMBER
241552

PURCELL

TITLE
Planning - Site Location Plan

SIZE	SCALE	LAST REVISED	DRAWN	CHECKED
A3L	1 : 1250		JM	GC

REV	SUITABILITY/REASON FOR ISSUE
P1	**PLANNING**

DRAWING NUMBER
241552-PUR-01-RF-DR-A-0025

Old Police Station, 6 St Peter's Court, Bedminster Parade, BS3 4AQ
© PURCELL 2019. PURCELL ® IS THE TRADING NAME OF PURCELL ARCHITECTURE LTD.