1 GA Section B-B
1 : 50

Key works

1. Complete overhaul of roof including new acoustic and thermal insulation. All damaged, aged or asbestos slates to be replaced with new to match existing appearance.
2. New lift shaft connecting ground and first floors.
3. New kitchen extract.
4. New curtains for light and acoustic control.
5. New ductwork from AHU serving the Great Hall utilising the existing organ loft.
6. New secondary glazing.
7. Balustrade reclaimed from Old Courtroom, modified and re-instated as new balustrade in technician's gallery

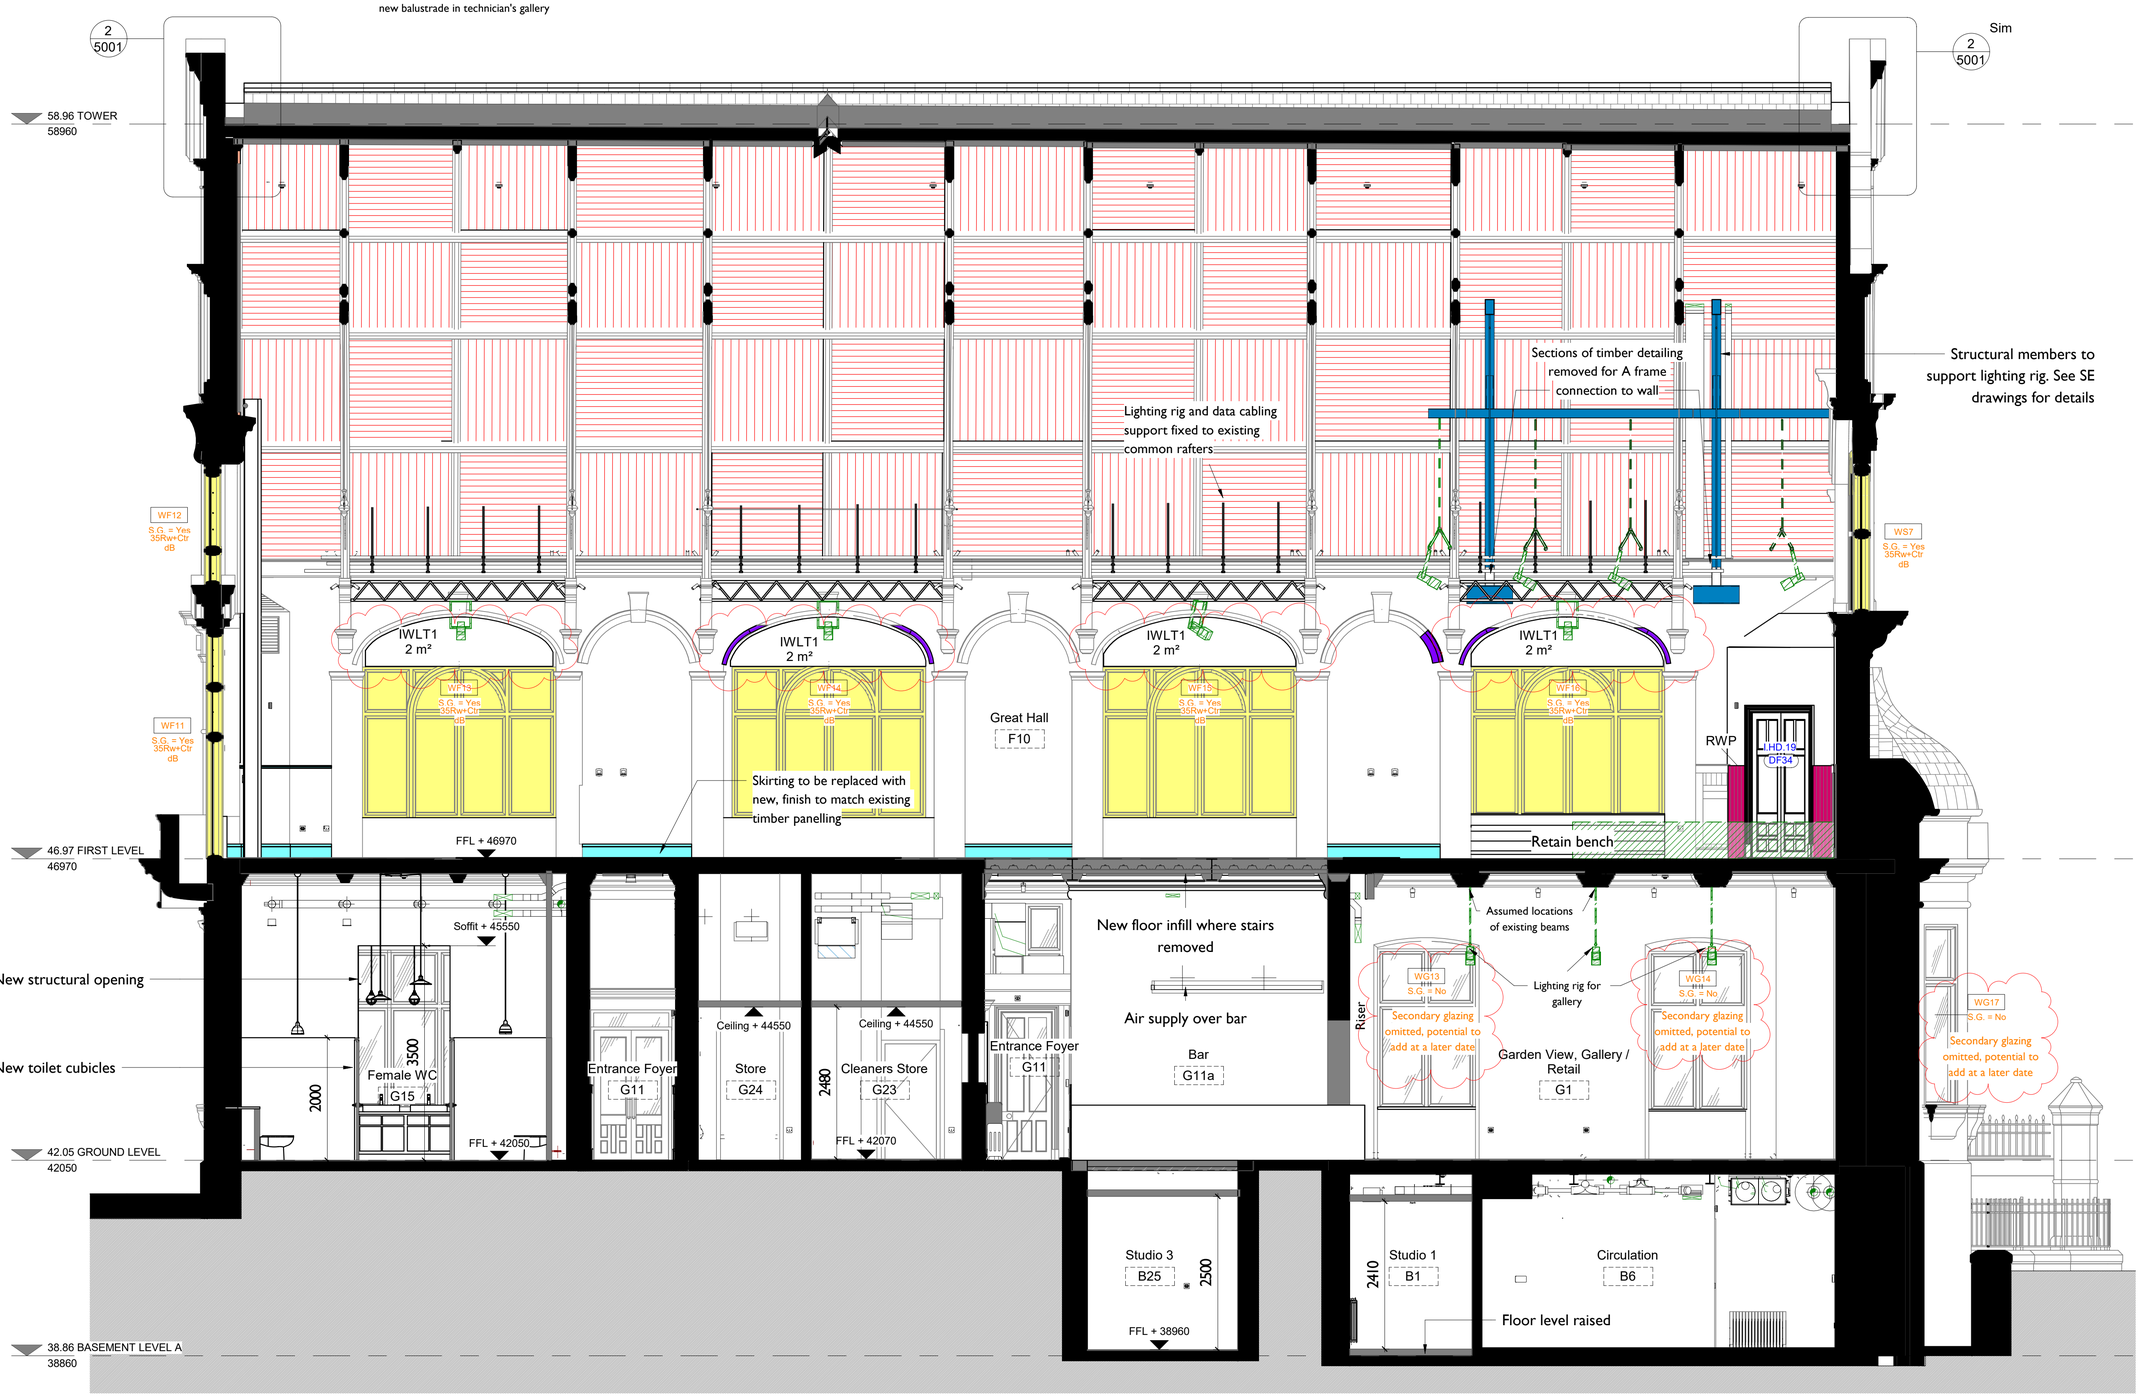

Notes:

Drawings are based on survey data and may not accurately represent what is physically present.

Do not scale from this drawing. All dimensions are to be verified on site before proceeding with the work.

All dimensions are in millimeters unless noted otherwise.

Purcell shall be notified in writing of any discrepancies.

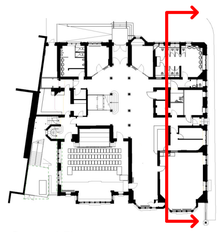

Legend

Ground Floor

- Existing Walls / Floor / Roof
- Proposed Walls / Floor / Roof
- New acoustic wall panels (NAWP)
- New secondary glazing
- Existing sarking boards to be kept. New panelling with gaps and acoustic insulation behind
- New general joinery items
- Reclaimed wall panelling (RWP)
- New stone work to match existing
- New structural items by others
- New fit out elements by others

Glazing Legend

WG1 — Window No. / Floor
S.G. = Yes — Secondary Glazing - Yes or No

Door Legend - New / Refurbished Existing Doors

I.HD.X — I = Internal Door, E = External Door; Door Type: HD = Heritage, RD = Riser, etc; Door Type Number
DFXX — Door Number; Floor

REV	DATE	DESCRIPTION
P12	23/06/23	Removal of high level acoustic panelling & VE secondary glazing, added more of Plann equipment
P11	05/05/23	Updated to show existing sarking boards remaining and new sarking acoustic panels being added
P10	06/04/23	STAGE 4 ISSUE
P9	23/03/23	Stage 4 FINAL WIP Issue
P8	27/02/23	WIP Stage 4 Issue
P7	01/02/23	WIP Stage 4 Issue
P6	30/01/23	WIP issue for Great Hall
P5	23/11/22	Stage 3 Final Issue, capturing all small changes
P4	03/10/22	Stage 3 Issue
P3	09/09/22	Stage 3 Issue to Building Control
P2	12/08/22	DRAFT STAGE 3 ISSUE
P1	15/07/22	First DRAFT Issue

0.5 0 0.5 1 1.5 2 2.5
SCALE 1:50 m

THE TOWN HALL TROWBRIDGE

Wiltshire Council
Where everybody matters

CLIENT
Wiltshire Council

PROJECT
Trowbridge Town Hall

JOB NUMBER
241552

PURCELL

TITLE
Proposed - GA Section B-B

SIZE	SCALE	LAST REVISED	DRAWN	CHECKED
A1L	As indicated		NG	CP

REV **P12** — SUITABILITY/REASON FOR ISSUE **STAGE 4**

DRAWING NUMBER
241552-PUR-01-XX-DR-A-2201

Old Police Station, 6 St Peter's Court, Bedminster Parade, BS3 4AQ

© PURCELL 2019. PURCELL ® IS THE TRADING NAME OF PURCELL ARCHITECTURE LTD.