1 Demolition - Section B-B

1 : 50

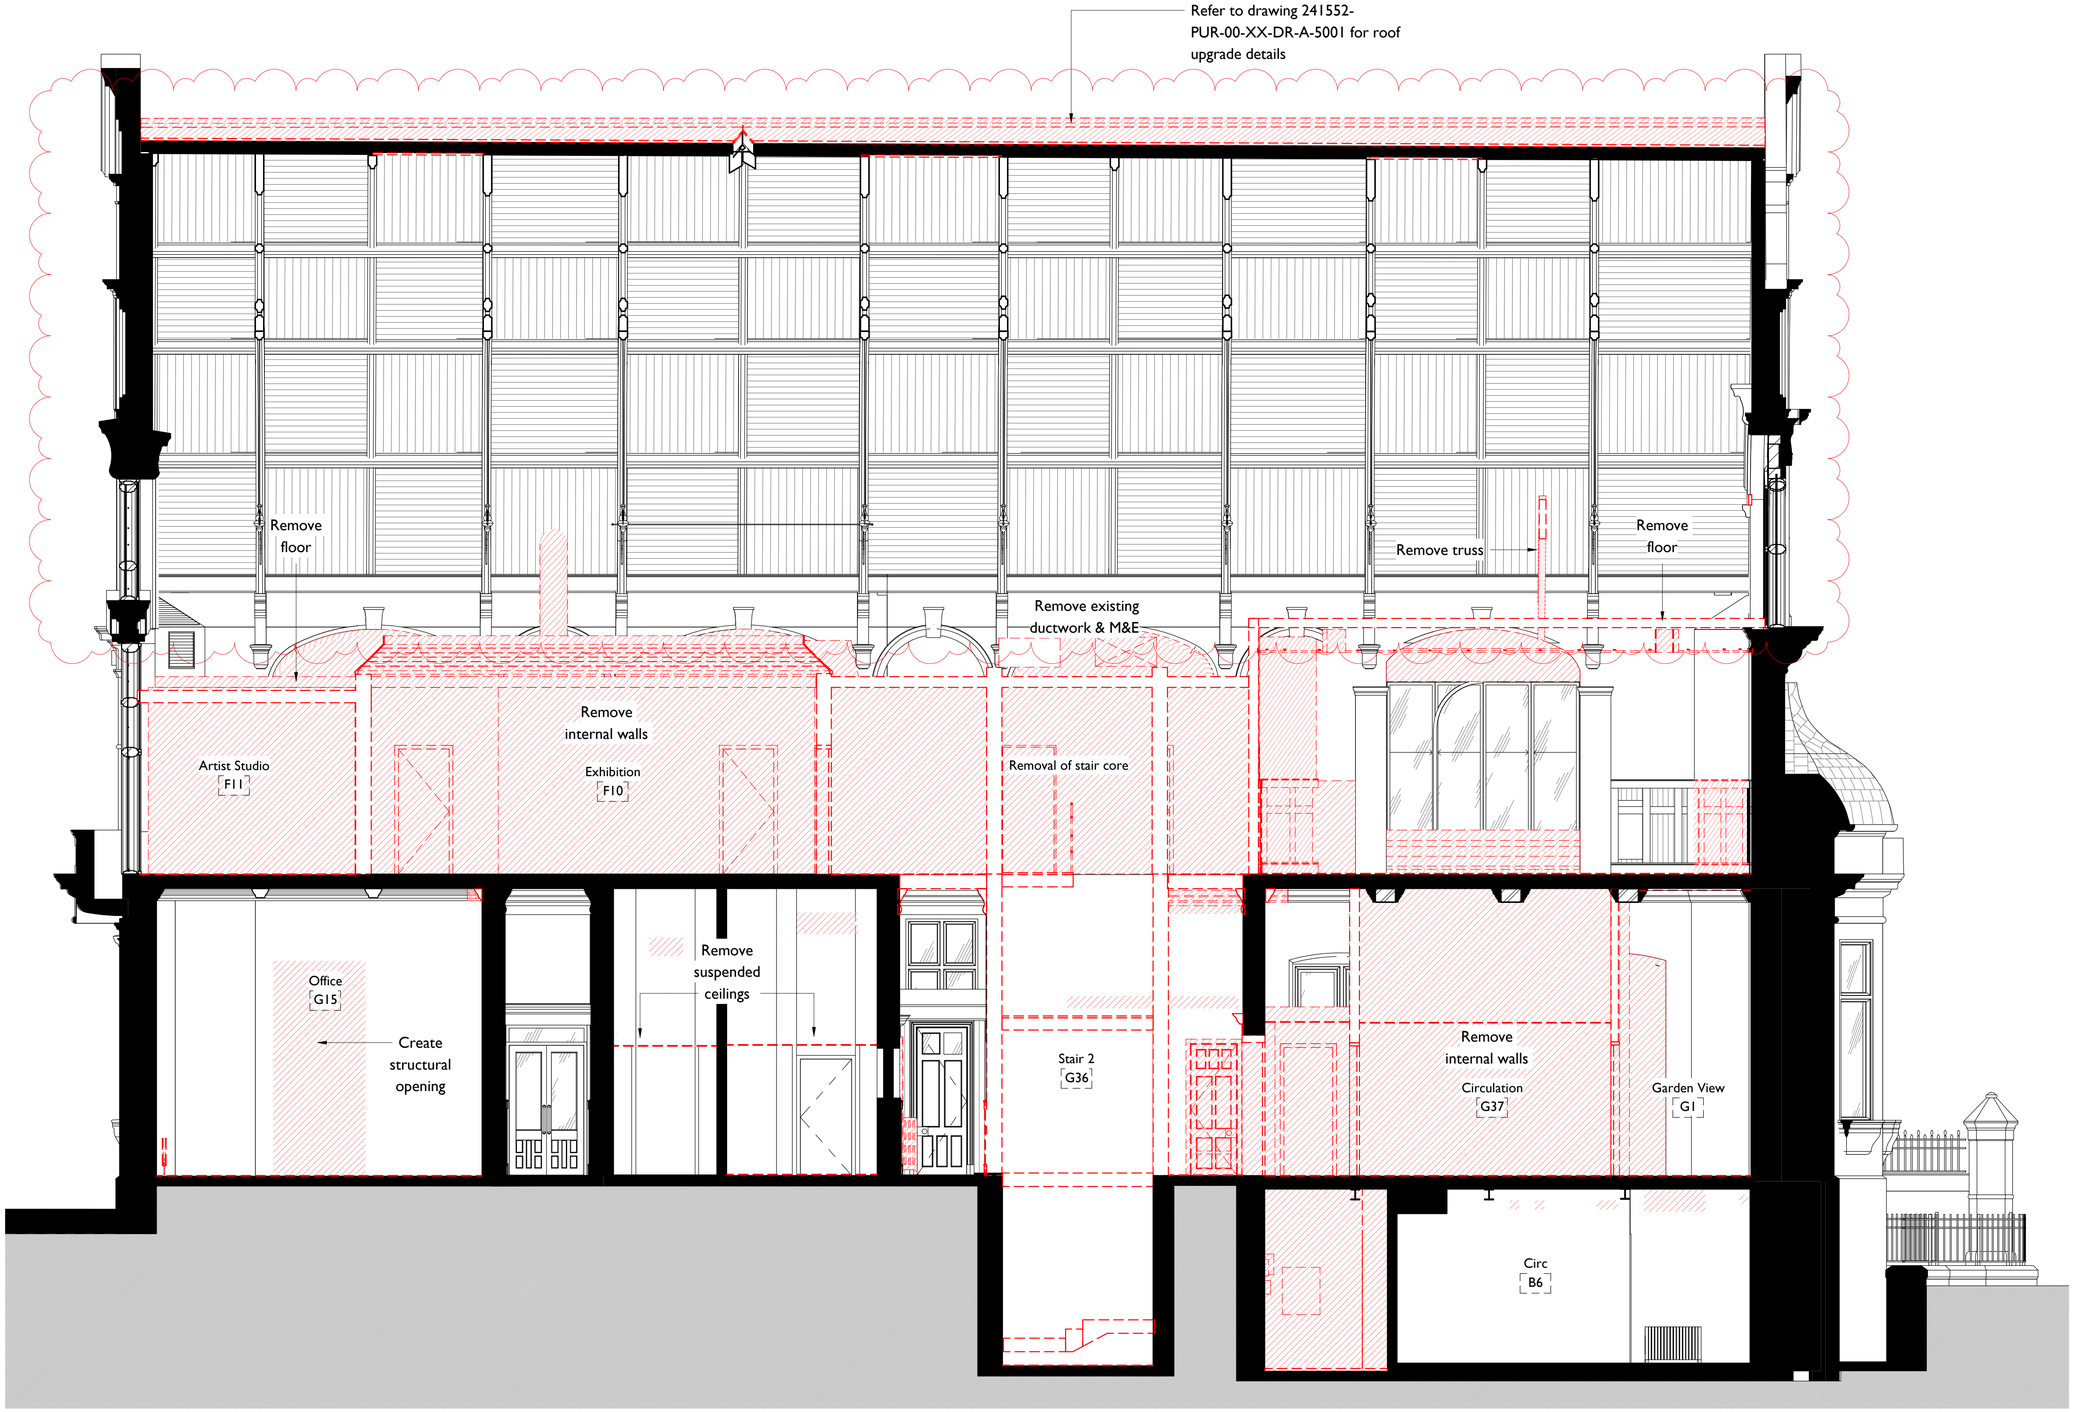

Notes:

Drawings are based on survey data and may not accurately represent what is physically present.

Do not scale from this drawing. All dimensions are to be verified on site before proceeding with the work.

All dimensions are in millimeters unless noted otherwise.

Purcell shall be notified in writing of any discrepancies.

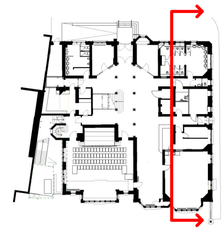

Ground Floor

Legend

- Existing Walls / Floor / Roof
- Demolition Walls / Floor / Roof / Stairs
- Carefully remove roof covering. Retain roof slates where possible. Safely dispose of asbestos slate. Reinstate over insulation with natural slates to match existing and required.

REV	DATE	DESCRIPTION
P8	05/05/23	Updates to parquet floor finishes in Great Hall
P7	06/04/23	STAGE 4 ISSUE
P6	23/03/23	Stage 4 FINAL VMP Issue
P5	27/02/23	VMP Stage 4 Issue
P4	23/11/22	Stage 3 Final Issue, capturing all small changes
P3	03/10/22	Stage 3 Issue
P2	12/08/22	DRAFT STAGE 3 ISSUE
P1	15/07/22	First DRAFT Issue

0.5 0 0.5 1 1.5 2 2.5 m

SCALE 1:50

THE TOWN HALL TROWBRIDGE

Wiltshire Council
Where everybody matters

CLIENT
Wiltshire Council

PROJECT
Trowbridge Town Hall

JOB NUMBER
241552

PURCELL

TITLE
Demolition - Section B-B

SIZE	SCALE	LAST REVISED	DRAWN	CHECKED
A1L	As indicated		GC	CP

REV P8 **SUITABILITY/REASON FOR ISSUE** STAGE 4

DRAWING NUMBER
241552-PUR-01-XX-DR-A-1321

Old Police Station, 6 St Peter's Court, Bedminster Parade, BS3 4AQ

© PURCELL 2019. PURCELL ® IS THE TRADING NAME OF PURCELL ARCHITECTURE LTD.