THIS DRAWING IS COPYRIGHT
Contractor must take site sizes

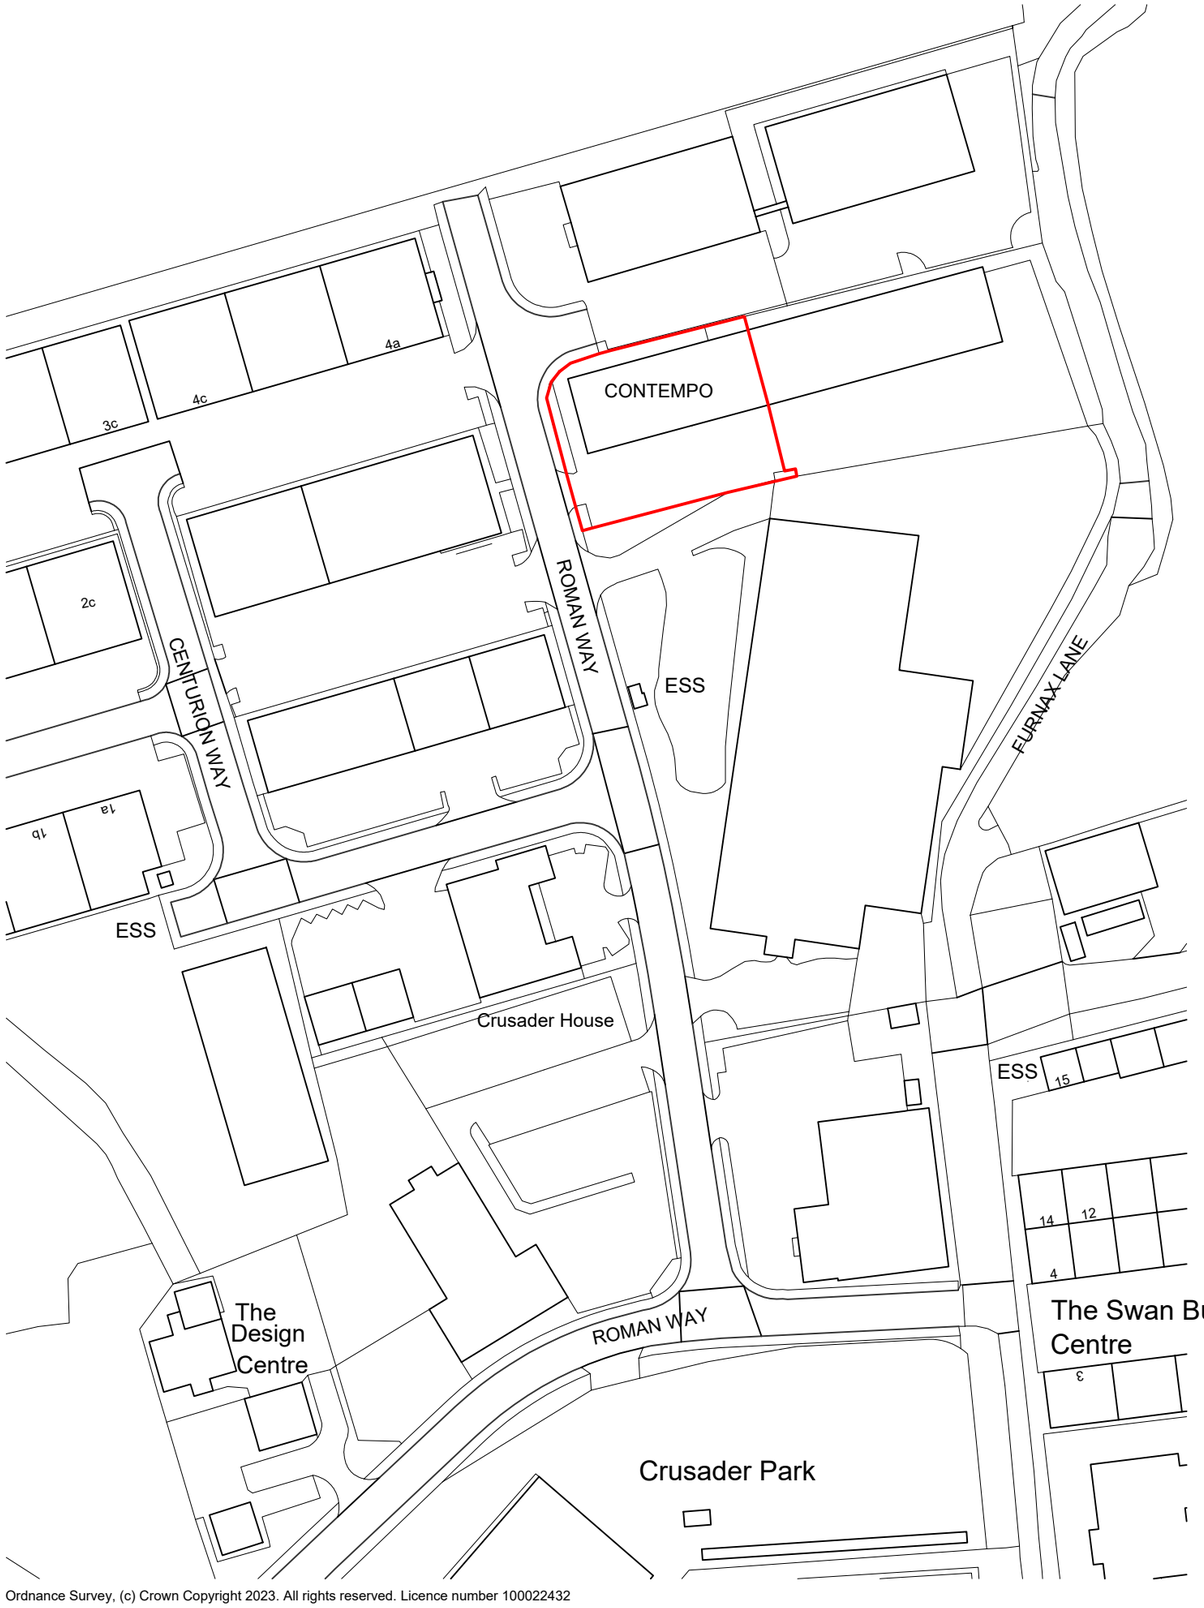

Ordnance Survey, (c) Crown Copyright 2023. All rights reserved. Licence number 100022432

N

LOCATION PLAN
SCALE 1:1250

0 25m 50m 75m

Scale bar (1:1250)

CLIENT
CONTEMPO LTD

PROJECT
REINSTATEMENT OF FIRE DAMAGED BUILDING, CRUSADER PARK ROMAN WAY WARMINSTER

DRAWING
LOCATION PLAN

DRAWN:	Date:	Scale:
EK	17/01/2023	1:1250 @ A3
Drawing number: 4010-05		Rev. -

DOLMAN
ARCHITECTURAL DESIGNERS BUILDING SURVEYORS
COST CONSULTANTS CDM PRINCIPAL DESIGNERS
Sussex House
Bath Road
Devizes
Wiltshire SN10 2AF
Tel: 01380 729456
Web: www.dolmansurveyors.co.uk
Email: info@dolmansurveyors.co.uk