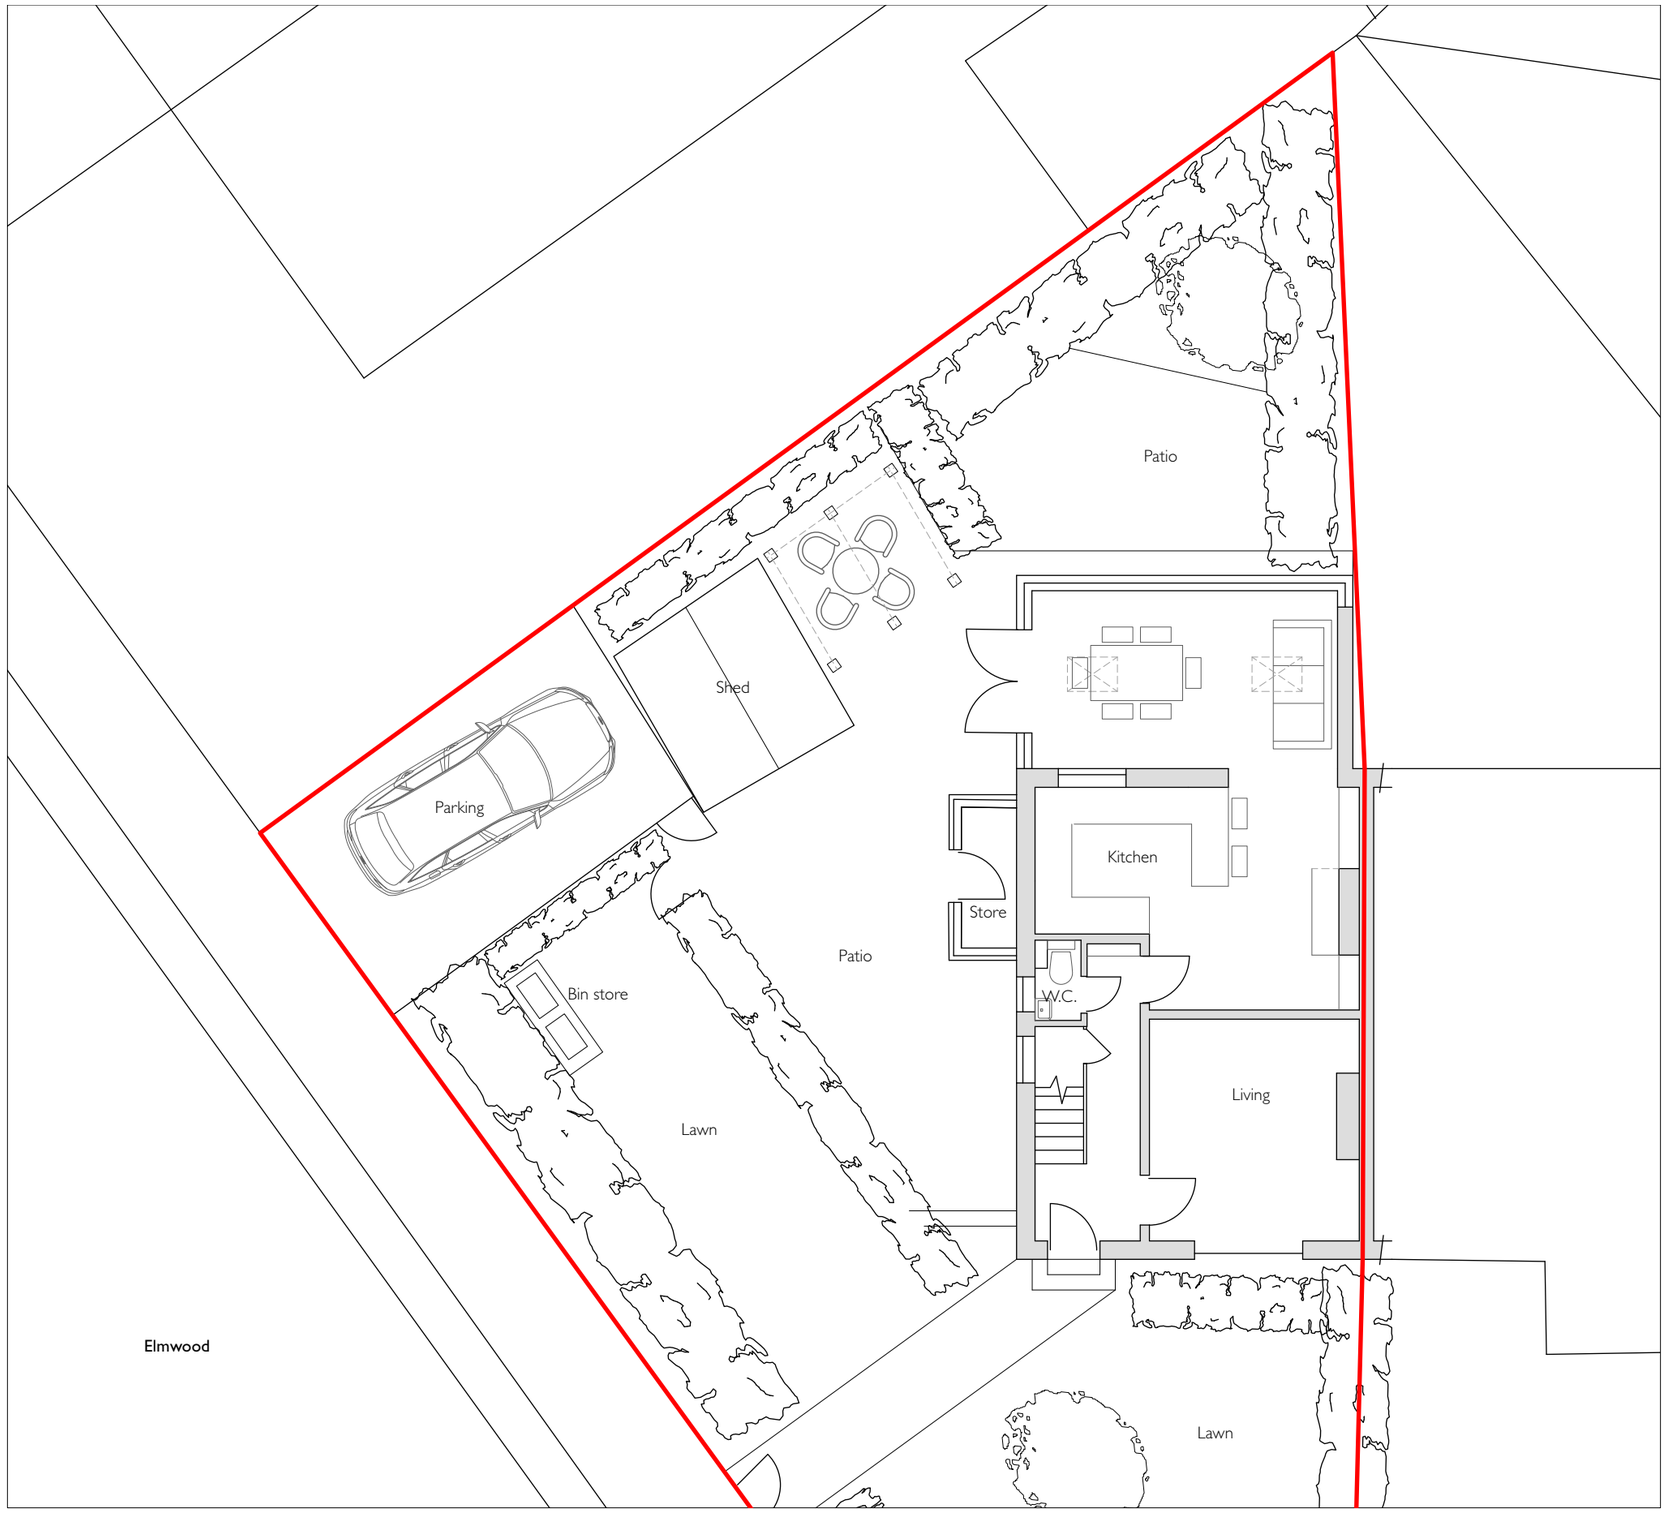

NOTES

KEY

1:100
0 1 2 3 4 5m

REV	DATE	DESCRIPTION
P1	230806	Issued for planning only

DO NOT SCALE THIS DRAWING
FOR CONSTRUCTION PURPOSES

1. All dimensions in millimetres unless otherwise stated.
2. Any variation or supplementary drawings are to be approved
3. All dimensions and conditions are to be checked on site prior to preparing drawings or commencing work.
4. Any discrepancies within these drawings are to be reported
5. Drawing not suitable for construction use.

XXXX.P.010

EXISTING GROUND FLOOR

ELMWOOD

PLANNING

P1

06/07/2020

DRAWN OS

SHEET A3

SCALE 1:100