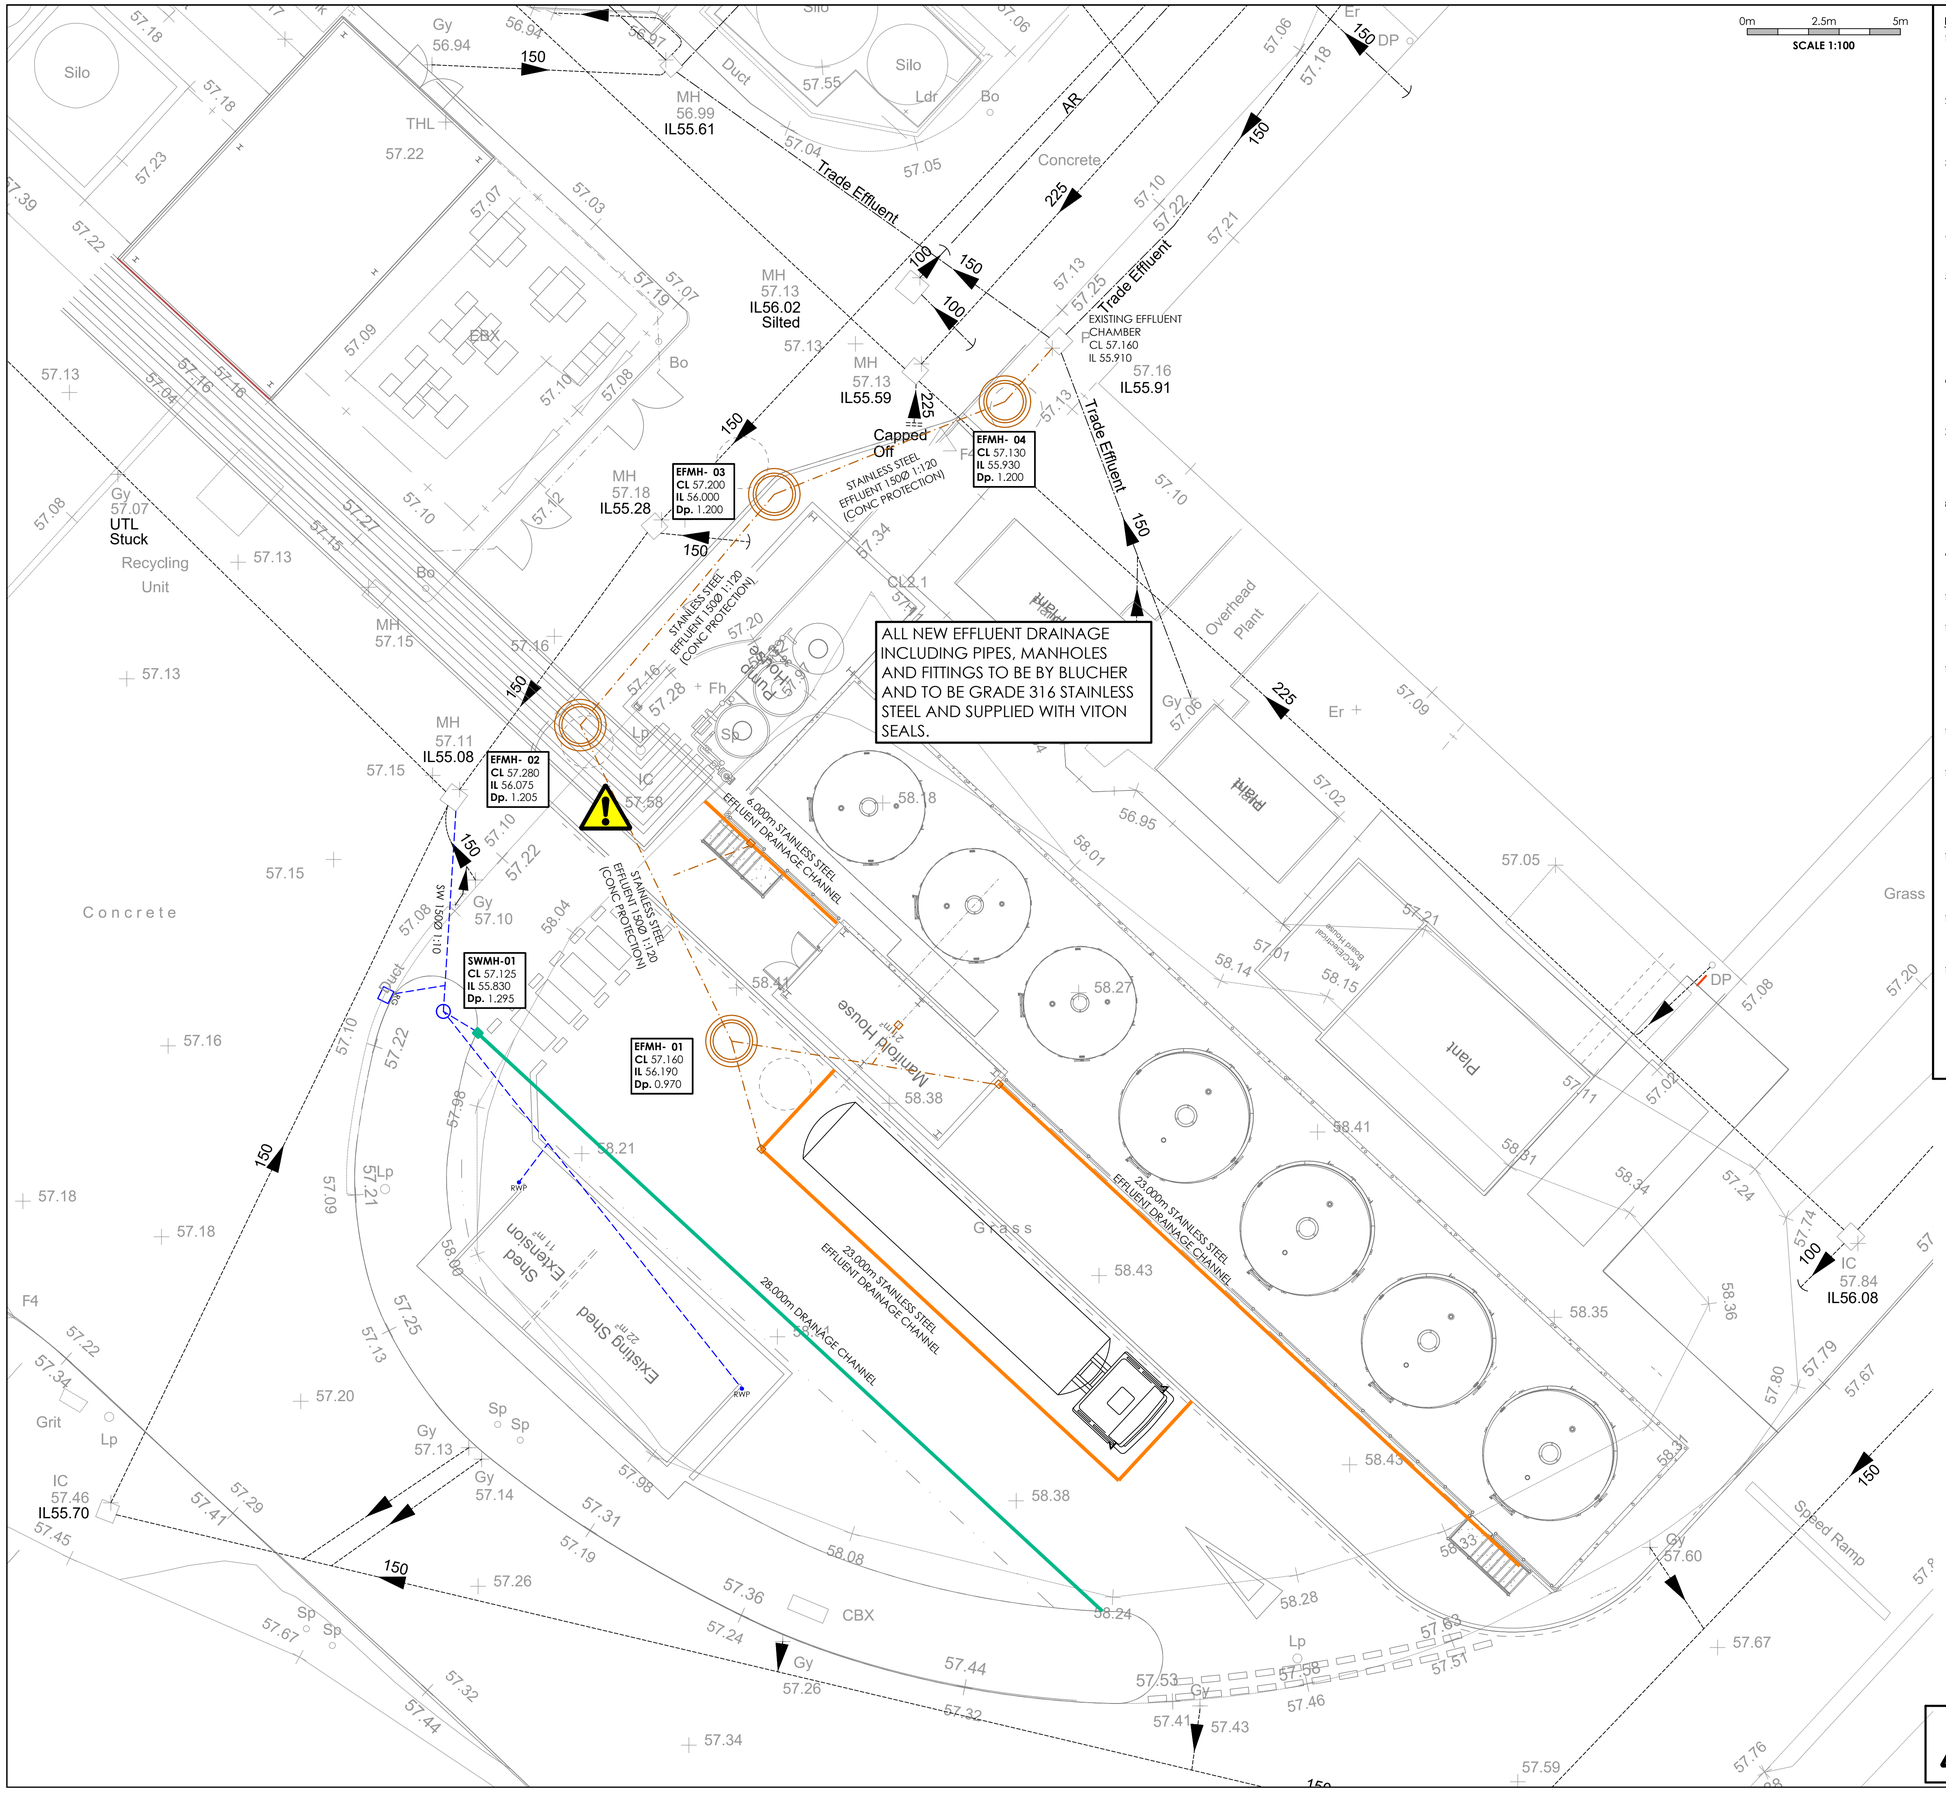

0m 2.5m 5m

SCALE 1:100

DRAINAGE NOTES

1. ALL BUILDING DRAINAGE WORKS SHALL BE CARRIED OUT IN ACCORDANCE WITH BS EN 752:2008 DRAINAGE AND SEWER SYSTEMS OUTSIDE BUILDINGS, THE CURRENT BUILDING REGULATIONS AND THE LOCAL AUTHORITY BUILDING CONTROL SPECIFICATIONS AND REQUIREMENTS.
2. ANY DRAINAGE TO BE PUT FORWARD FOR ADOPTION EITHER WITHIN THE SITE OR OUTSIDE SHALL BE CONSTRUCTED TO SEWERS FOR ADOPTION LATEST EDITION AND ANY SPECIFIC REQUIREMENTS OF THE ADOPTING SEWERAGE/WATER AUTHORITY.
3. THE LOCATION, SIZE AND DEPTH OF ALL EXISTING DRAINS/SEWERS AND SERVICES SHALL BE ESTABLISHED BY THE CONTRACTOR PRIOR TO THE COMMENCEMENT OF WORKS ON SITE. ANY DISCREPANCIES FROM THE INFORMATION INDICATED ON THESE DRAWINGS SHALL IMMEDIATELY BE BROUGHT TO THE ATTENTION OF THE ENGINEER.
4. THE CONTRACTOR SHALL IMMEDIATELY NOTIFY THE ENGINEER SHOULD ANY EXISTING LIVE DRAINAGE BE FOUND WITHIN THE SITE BOUNDARY SERVING ADJACENT PROPERTIES.
5. ALL EXISTING DRAINAGE WITHIN THE SITE NOT REQUIRED FOR THE NEW DEVELOPMENT SHALL BE ABANDONED. DRAINS AND SEWERS LESS THAN 1.500m DEEP WHICH ARE IN OPEN GROUND SHOULD AS FAR AS IS PRACTICABLE BE FULLY REMOVED ALL OTHER PIPES SHOULD BE SEALED AT BOTH ENDS AND AT ANY POINT OF CONNECTION, AND BE GROUT FILLED TO ENSURE THAT RATS CANNOT GAIN ACCESS. LARGER PIPES 225Ø OR ABOVE SHOULD BE GROUT FILLED TO PREVENT SUBSIDENCE OR DAMAGE TO BUILDINGS OR SERVICES IN THE EVENT OF COLLAPSE.
6. THE CONTRACTOR SHALL ALLOW FOR THE PROTECTION, TEMPORARY AND PERMANENT SUPPORT AND DIVERSION WORKS AS NECESSARY, TO ALL EXISTING SERVICES TO THE SATISFACTION OF THE UTILITY COMPANIES.
7. THE CONTRACTOR SHALL ALLOW FOR DEALING WITH SURFACE WATER RUN OFF INTO EXCAVATIONS AND FROM GROUNDWATER BY MEANS OF SUMPS, PUMPING AND DE WATERING AS APPROPRIATE, IN ORDER TO KEEP THE EXCAVATION AS REASONABLY DRY AS POSSIBLE DURING THE CONSTRUCTION OF THE WORKS.
8. THE CONTRACTOR SHALL TAKE ALL NECESSARY SAFETY PRECAUTIONS IN LINE WITH CURRENT LEGISLATION WHEN WORKING IN/NEAR CONFINED SPACES, DEEP EXCAVATIONS AND MACHINERY.
9. THE CONTRACTOR SHALL ALLOW FOR OBTAINING ALL APPROVALS FROM THE RELEVANT AUTHORITIES WHEN WORKING IN THE PUBLIC HIGHWAY AND ON THE SEWERAGE SYSTEM.
10. THE CONTRACTOR SHALL SUITABLY PROTECT PEDESTRIANS AND VEHICLES FROM WORKING AREAS.
11. ALL MANHOLE/CHAMBER COVER LEVELS ARE APPROXIMATE AND SHALL BE ADJUSTED ON SITE TO SUIT THE PROPOSED FINISHED LEVELS.
12. ALL PIPES SHALL BE LAID WITH LEVEL SOFFITS AND ALL MANHOLE/INSPECTION CHAMBER INVERT LEVELS SHOWN ARE FOR THE OUT GOING PIPE UNO. ON THE DRAWING (NOTE THAT ALL PIPE GRADIENTS INDICATED ON THE DRAWING ARE APPROXIMATE ONLY).
13. ALL PIPE CONNECTION FROM DRAINAGE CHANNELS AND GULLIES SHALL BE 150Ø PIPES AT A MINIMUM GRADIENT OF 1:100 WITH CLASS Z BEDDING UNO. ON THE DRAWING.
14. ALL PIPE CONNECTIONS FROM RWP'S TO BE 100Ø AT 1:60 MIN. AND ALL PIPE CONNECTIONS FROM WPC'S TO FIRST CHAMBER SHALL BE 100Ø AT 1:40 MIN. WITH CLASS S BEDDING BENEATH THE BUILDING AND CLASS Z UNDER EXTERNALS WHERE COVER IS LESS THAN 1.20m UNO. ON THE DRAWING (LOCATION OF RWP'S AND WPC'S TO BE CONFIRMED BY THE ARCHITECT AND ARE SHOWN INDICATIVELY ONLY).
15. ALL SYPHONIC RWP SYSTEMS TO BE DESIGNED BY OTHERS. PIPEWORK FROM DOWN PIPE TO FIRST MANHOLE TO BE SIZED/ DESIGNED BY SYPHONIC SYSTEM DESIGNER. THE FIRST MANHOLE TO HAVE AN OPEN GRATE COVER SAINT GOBAIN WATERWAY 2000 - D400 OR SIMILAR APPROVED.
16. SUITABLY SIZED PETROL INTERCEPTORS MUST COMPLY WITH THE REQUIREMENTS OUTLINE IN PPG3 THESE INCLUDE SILT STORAGE CAPACITY AND HIGH LEVEL HYDROCARBON ALARM WIRED BACK TO A MANNED OFFICE.
17. UPON COMPLETION OF THE DRAINAGE WORKS THE CONTRACTOR SHALL CLEAN ALL DRAIN RUNS BY JETTING AND REMOVE ALL DEBRIS FROM SITE. NO DEBRIS SHALL BE PERMITTED TO ENTER THE PUBLIC SEWER AND/OR WATERCOURSE SYSTEM. ONCE THE DRAINAGE SYSTEM HAS BEEN FULLY CLEANED OUT A CCTV CAMERA CONDITION SURVEY SHALL BE UNDERTAKEN TO ALL CONSTRUCTED DRAINAGE AND SEWER PIPES WITH THE FOOTAGE ISSUED TO THE ENGINEER FOR VIEW. THE AS BUILT INVERT AND COVER LEVELS SHALL BE RECORDED BY THE CONTRACTOR AND PASSED ON TO THE ENGINEER FOR REVIEW.

© THIS DRAWING IS THE PROPERTY OF JPG (LEEDS) LIMITED REGISTERED IN ENGLAND No 4274608. COPYRIGHT RESERVED

DO NOT SCALE (A1)

NOTES

GENERAL NOTES

1. ALL MATERIALS AND WORKMANSHIP IS TO COMPLY WITH JPG CONSULTANTS STANDARD SPECIFICATION & ALL RELEVANT BRITISH & EUROPEAN STANDARDS.
2. THIS DRAWING IS TO BE READ IN CONJUNCTION WITH ALL RELEVANT ARCHITECTS, M & E CONSULTANTS AND JPG CONSULTANTS DRAWINGS.
3. ANY DISCREPANCIES SHOULD BE REPORTED TO THE ENGINEER IMMEDIATELY SO THAT CLARIFICATION CAN BE SOUGHT PRIOR TO COMMENCEMENT OF WORKS.

LEGEND

- PROPOSED SURFACE WATER PIPE
- PROPOSED SURFACE WATER MANHOLE
- PROPOSED EFFLUENT PIPE
- PROPOSED EFFLUENT MANHOLE
- EXISTING SURFACE WATER PIPE
- EXISTING SURFACE WATER MANHOLE
- EXISTING FOUL WATER PIPE
- EXISTING FOUL WATER MANHOLE
- PROPOSED DRAINAGE CHANNEL
- PROPOSED EFFLUENT CHANNEL
- RG PROPOSED ROAD GULLY
- RWP PROPOSED RAINWATER PIPE
- SRWP PROPOSED SYPHONIC RAINWATER PIPE
- WPC PROPOSED WASTE POINT CONNECTION

REV	DESCRIPTION	DATE	CHK	BY
P02	REVISED TO SUIT LATEST SITE PLAN	17.07.23	DSA	BT
P01	FIRST ISSUE.	12.06.23	DSA	BT

Project
SILO & YARD EXTENSION
ARLA DAIRY
WESTBURY

Drawing Title
PROPOSED DRAINAGE LAYOUT

INFORMATION

JPG
www.jpg.group
E admin@jpg.group | T +44 (0)113 263 1155

6238-JPG-ZZ-ZZ-DR-D-1400 | S2 | P02