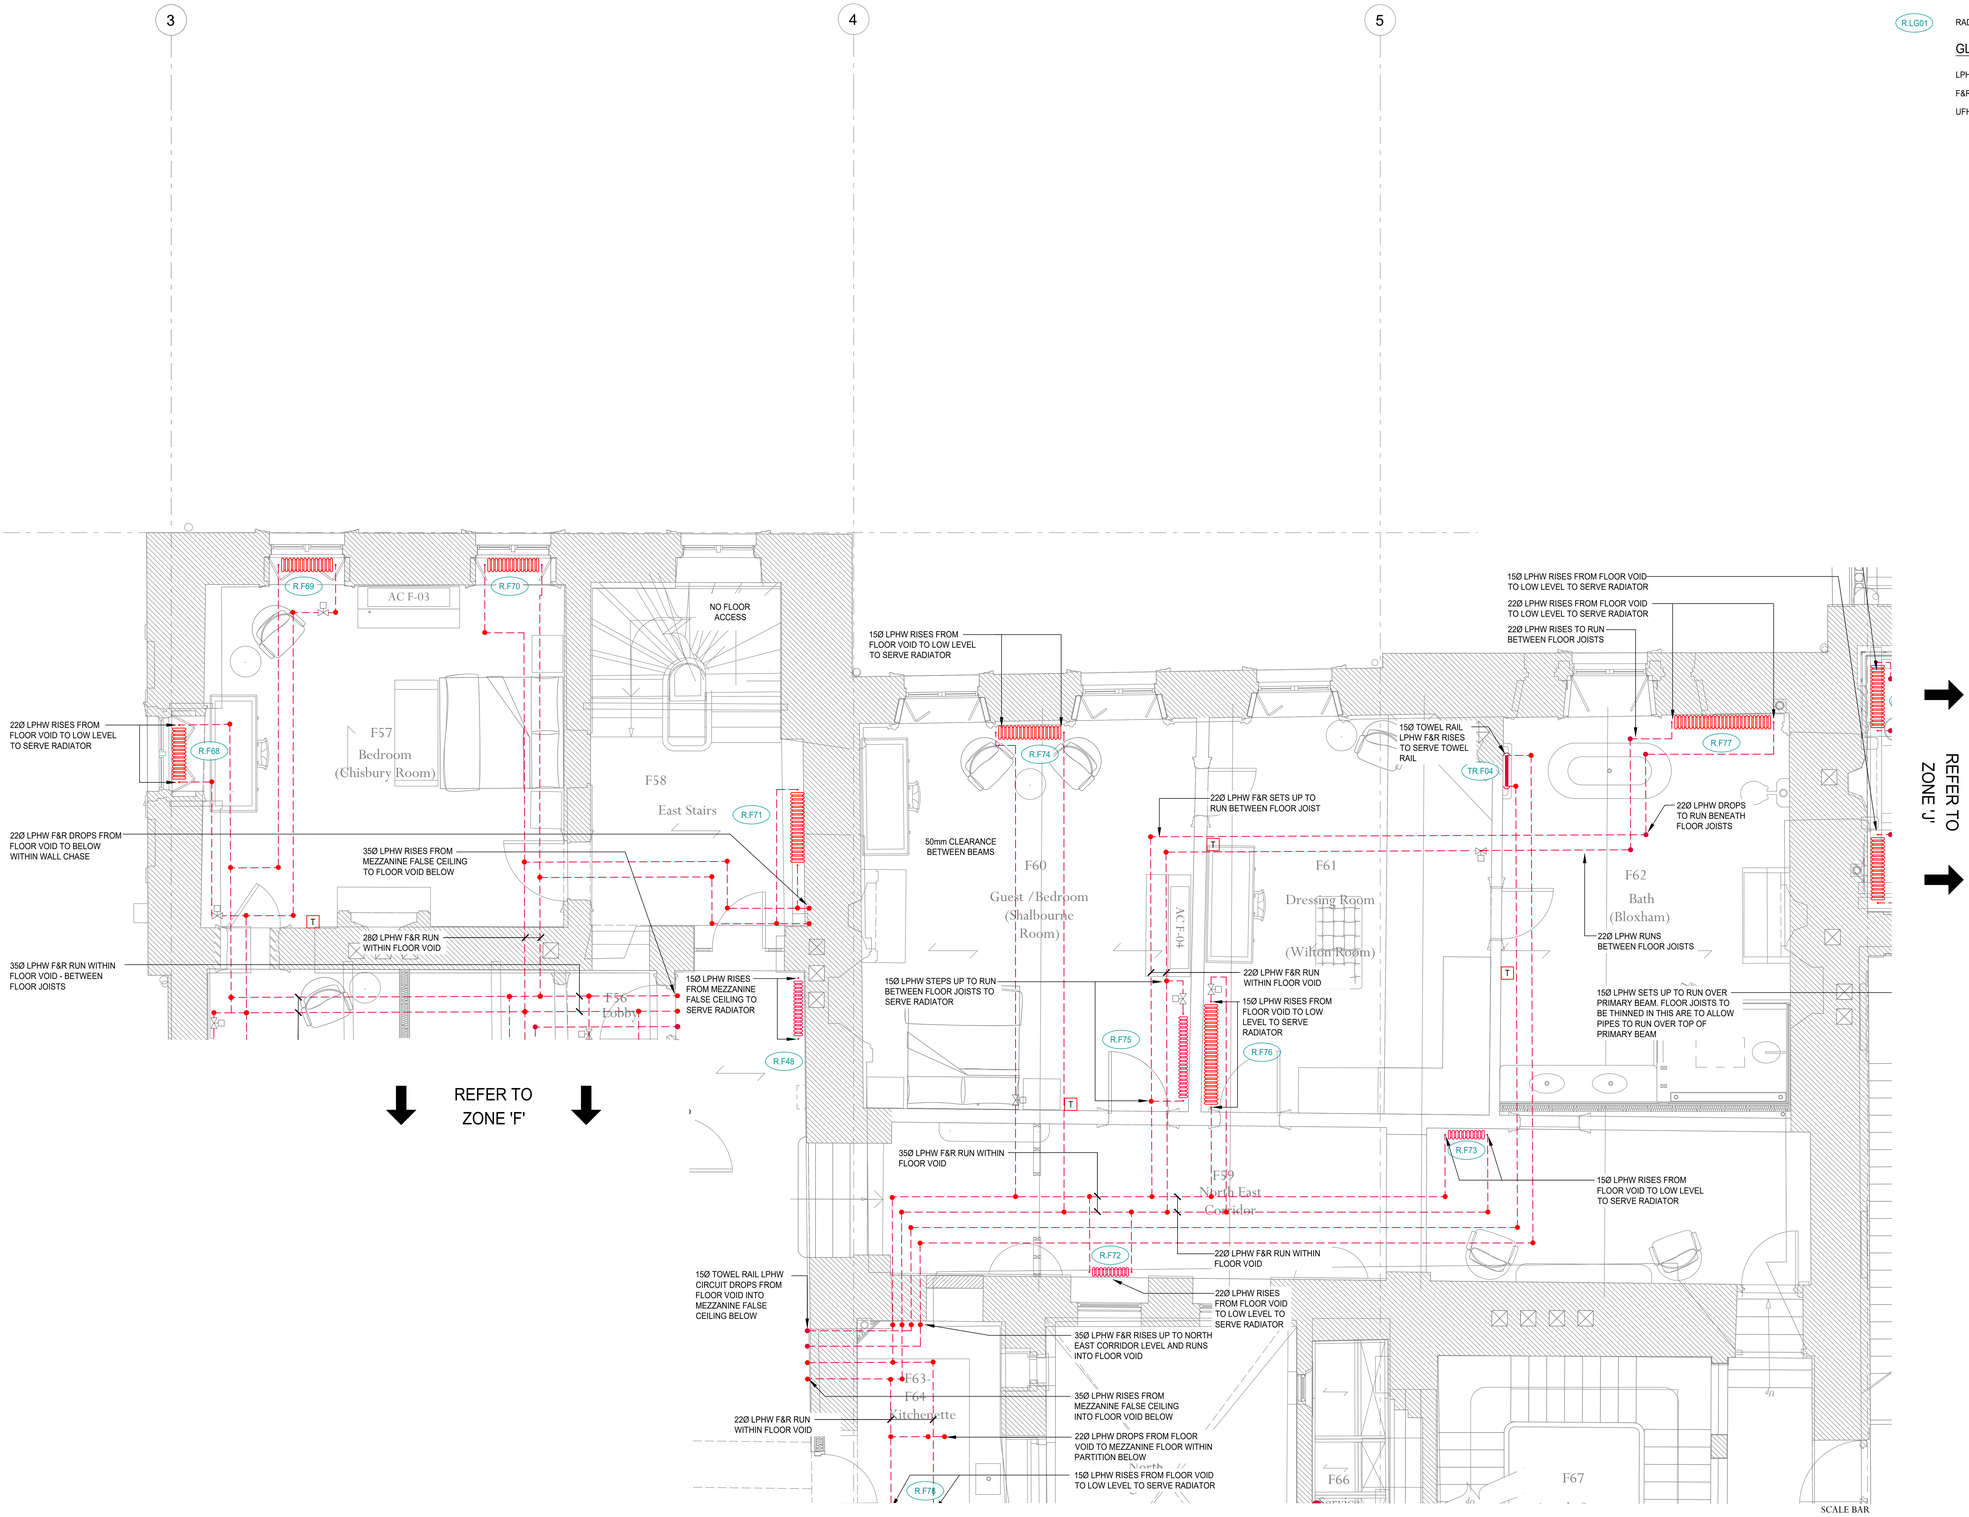

LEGEND

- MECHANICAL UNDERFLOOR HEATING ZONES FROM MANIFOLDS
- UNDERFLOOR HEATING MANIFOLD
- RADIATOR
- PIPEWORK IN CEILING VOID
- PIPEWORK IN FLOOR VOID
- PIPEWORK AT LOW LEVEL
- THERMOSTAT
- TWO-PORT CONTROL VALVE LINKED TO THERMOSTAT
- R.LG01 — RADIATOR REFERENCE NUMBER

GLOSSARY

LPHW - LOW PRESSURE HOT WATER

F&R - FLOW AND RETURN

UFH - UNDERFLOOR HEATING

DIMENSIONS
Figured dimensions are to be taken in preference to scaled dimensions. All dimensions are to be verified on site prior to work commencing.

DISCREPANCIES
Any discrepancy is to be referred to the consultant before proceeding.

COPYRIGHT
This drawing is the property of VECTOR DESIGN and copyright is reserved by them.

This drawing is issued on the condition that it is not copied or disclosed to any other unauthorised person without the prior consent of VECTOR DESIGN.

RELATED DOCUMENTS
This drawing shall be read in conjunction with the written specification where appropriate.

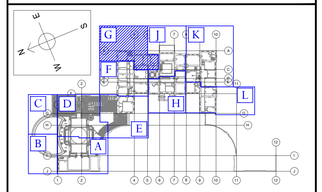

FIRST FLOOR PLAN - ZONE KEY

REV	DESCRIPTION	DWN	ENG	DATE
C4	UPDATED TO SUIT CLIENT & INTERIOR COMMENTS & DRAWINGS CO-ORDINATED WITH STRUCTURE	SJF	MP	30.06.2023
C3	UPDATED TO SUIT GE COMMENTS	SJF	MP	07.03.2023
C2	UPDATED CONTRACT ISSUE, REVISED TO SUIT AA AND GE COMMENTS	SJF	MP	01.03.2023
C1	CONTRACT ISSUE	SJF	MP	22.08.2022
T4	UPDATED TO SUIT COMMENTS FROM MEPH BUILDERSWORK WORKSHOP	SJF	MP	22.04.2022
T3	UPDATED TO SUIT COMMENTS FROM MEPH BUILDERSWORK WORKSHOP & NEW 1:50 LAYOUTS	SJF	MP	07.03.2022
T2	UPDATED TO CO-ORDINATE WITH REVISED BWIC DRAWINGS ISSUED 10-12-2021	TQ	MP	17.12.2021
T1	DRAFT TENDER ISSUE	TQ	MP	02.09.2021
P4	UPDATED TO SUIT REVISED ARCHITECTS OUTLINE AND ADAM COMMENTS	TQ	MP	16.07.2021
P3	UPDATED TO SUIT NEW REVISED FIRST FLOOR PLAN	SJF	DB	27.05.2021
P2	UPDATED PRELIMINARY ISSUE - SERVICES FURTHER DEVELOPED AND AMENDED	SJF	DB	31.03.2021
P1	PRELIMINARY ISSUE	BJS	AR	01.02.2021

CLIENT
ADAM ARCHITECTURE

PROJECT
Tottenham House

DRAWING TITLE
Mechanical Services
Heating Layout
Zone G
First Floor

DRAWING NUMBER
THB001-VEC-XX-01-DR-M-104G

DRAWN	DESIGNED	SCALE @ A1	REVISION
BJS	AR	1:50	C4

vectordesign
BUILDING SERVICES CONSULTANTS
Church Farm Barns, Copson Lane, Stadhampton, OX44 7TZ
Tel: 01865 892300
www.vectordesign.co.uk