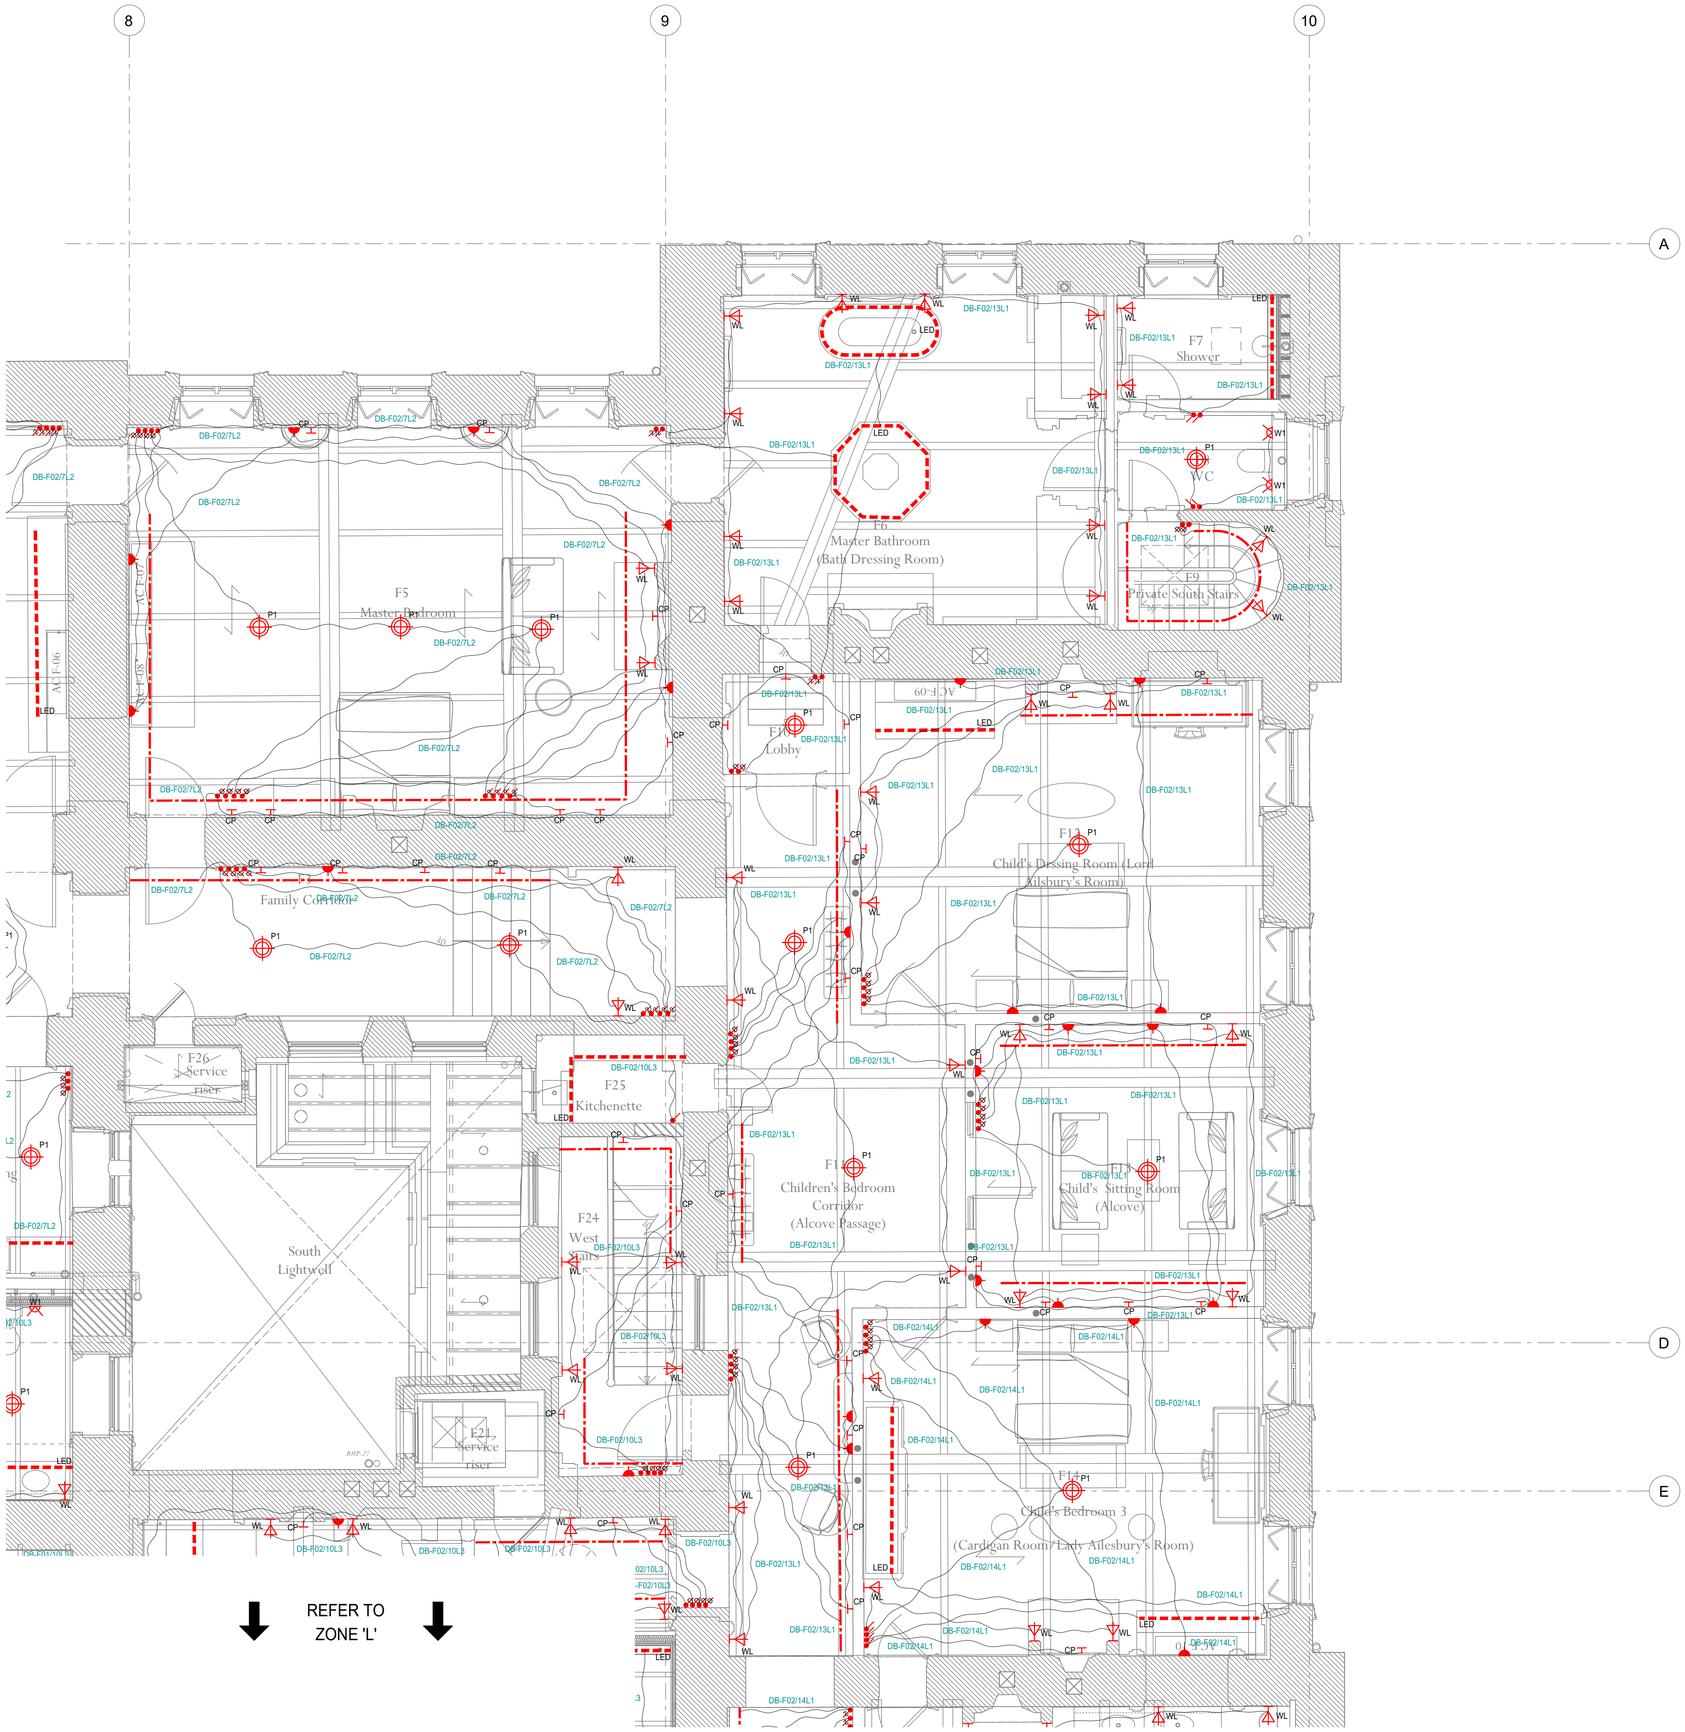

0 1 2 3 4 5

LEGEND

- 5A SOCKET OUTLET
- 1-WAY LIGHT SWITCH
- 2-WAY LIGHT SWITCH
- DIMMER LIGHT SWITCH
- INTERMEDIATE LIGHT SWITCH
- W1 — WALL RECESSED FLOOR WASH LIGHTS
- DS — DOOR CONTACT SWITCH
- DL — DOWNLIGHT
- P1 — PENDANT - SUSPENDED
- P2 — PENDANT - CEILING MOUNTED
- WL — WALL LIGHT
- CP — LIGHTING CLOCK POINT FOR ARTWORK
- PICTURE RAIL
- LED — WARDROBE LED LINEAR LIGHT
- WALL RECESSED STAIR LIGHT
- PITCHER RAIL DRIVER
- A — IMPACT RESISTANT CORROSION PROOF BATTEN LUMINARIE
- AE — AS ABOVE WITH 3-HOUR INTEGRAL EMERGENCY BATTERY BACK UP
- PIR — EXTERNAL LIGHTING PIR MOVEMENT DETECTOR WITH INTEGRAL PHOTOCELL
- PC — PHOTOCELL FOR EXTERNAL LIGHTING
- SERVICES INDICATED WITH HATCH (OVER), NOT RELEVANT TO THE WORKS PROPOSED IN F2. ONLY SERVICES INDICATED WITHIN F2 & THOSE IN ADJACENT ROOMS (WITH NO HATCH) RELATE TO F2 & ANY ASSOCIATED CONSENTS APPLICATION
- DENOTES LOFT WALKWAYS
- INDICATES SWITCHING ARRANGEMENT FOR LIGHTING (NOT INDIVIDUAL CABLE ROUTES) REFER TO ARCHITECTS DRAWINGS FOR FURTHER DETAILS IN RELATION TO INSTALLATION METHODOLOGY

NOTES

1.00 DENOTES LOCATION OF PICTURE RAIL DRIVER LOCATED IN FLOOR ABOVE

2.00 REFER TO MEP STRATEGY DOCUMENT FOR FURTHER DESCRIPTION OF THE LIGHTING INSTALLATION

3.00 REFER TO ARCHITECTS / STRUCTURAL ENGINEERS DRAWINGS FURTHER DETAILS IN RELATION TO INSTALLATION METHODOLOGY, BWIC / WALL CHASING, FITTING LOCATIONS AND FIXING DETAILS

DIMENSIONS
Figured dimensions are to be taken in preference to scaled dimensions. All dimensions are to be verified on site prior to work commencing.

DISCREPANCIES
Any discrepancy is to be referred to the consultant before proceeding.

COPYRIGHT
This drawing is the property of VECTOR DESIGN and copyright is reserved by them.

This drawing is issued on the condition that it is not copied or disclosed to any other unauthorised person without the prior consent of VECTOR DESIGN.

RELATED DOCUMENTS
This drawing shall be read in conjunction with the written specification where appropriate.

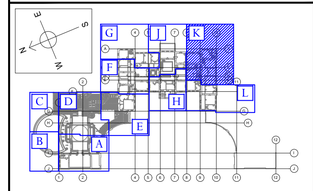

FIRST FLOOR PLAN - ZONE KEY

REV	DESCRIPTION	DWN	ENG	DATE
P4	UPDATED TO SUIT CLIENT & INTERIOR COMMENTS & DRAWINGS CO-ORDINATED WITH STRUCTURE	SJF	MP	30.06.2023
P3	UPDATED TO SUIT CLIENT & INTERIOR COMMENTS & DRAWINGS CO-ORDINATED WITH STRUCTURE	SJF	MP	31.05.2023
P2	UPDATED TO SUIT GERALD EVE COMMENTS	SJF	JH	08.03.2023
P1	PRELIMINARY ISSUE	SJF	CJ	01.03.2023

CLIENT

ADAM ARCHITECTURE

PROJECT

Tottenham House

DRAWING TITLE

Electrical Services
Lighting Layout
Zone K
First Floor

DRAWING NUMBER

THB001-VEC-XX-01-DR-E-104K

DRAWN	DESIGNED	SCALE @ A1	REVISION
SJF	CJ	1:50	P4

vectordesign
BUILDING SERVICES CONSULTANTS
Church Farm Barns, Copson Lane, Stadhampton, OX44 7TZ
Tel: 01865 892300
www.vectordesign.co.uk