©COPYRIGHT

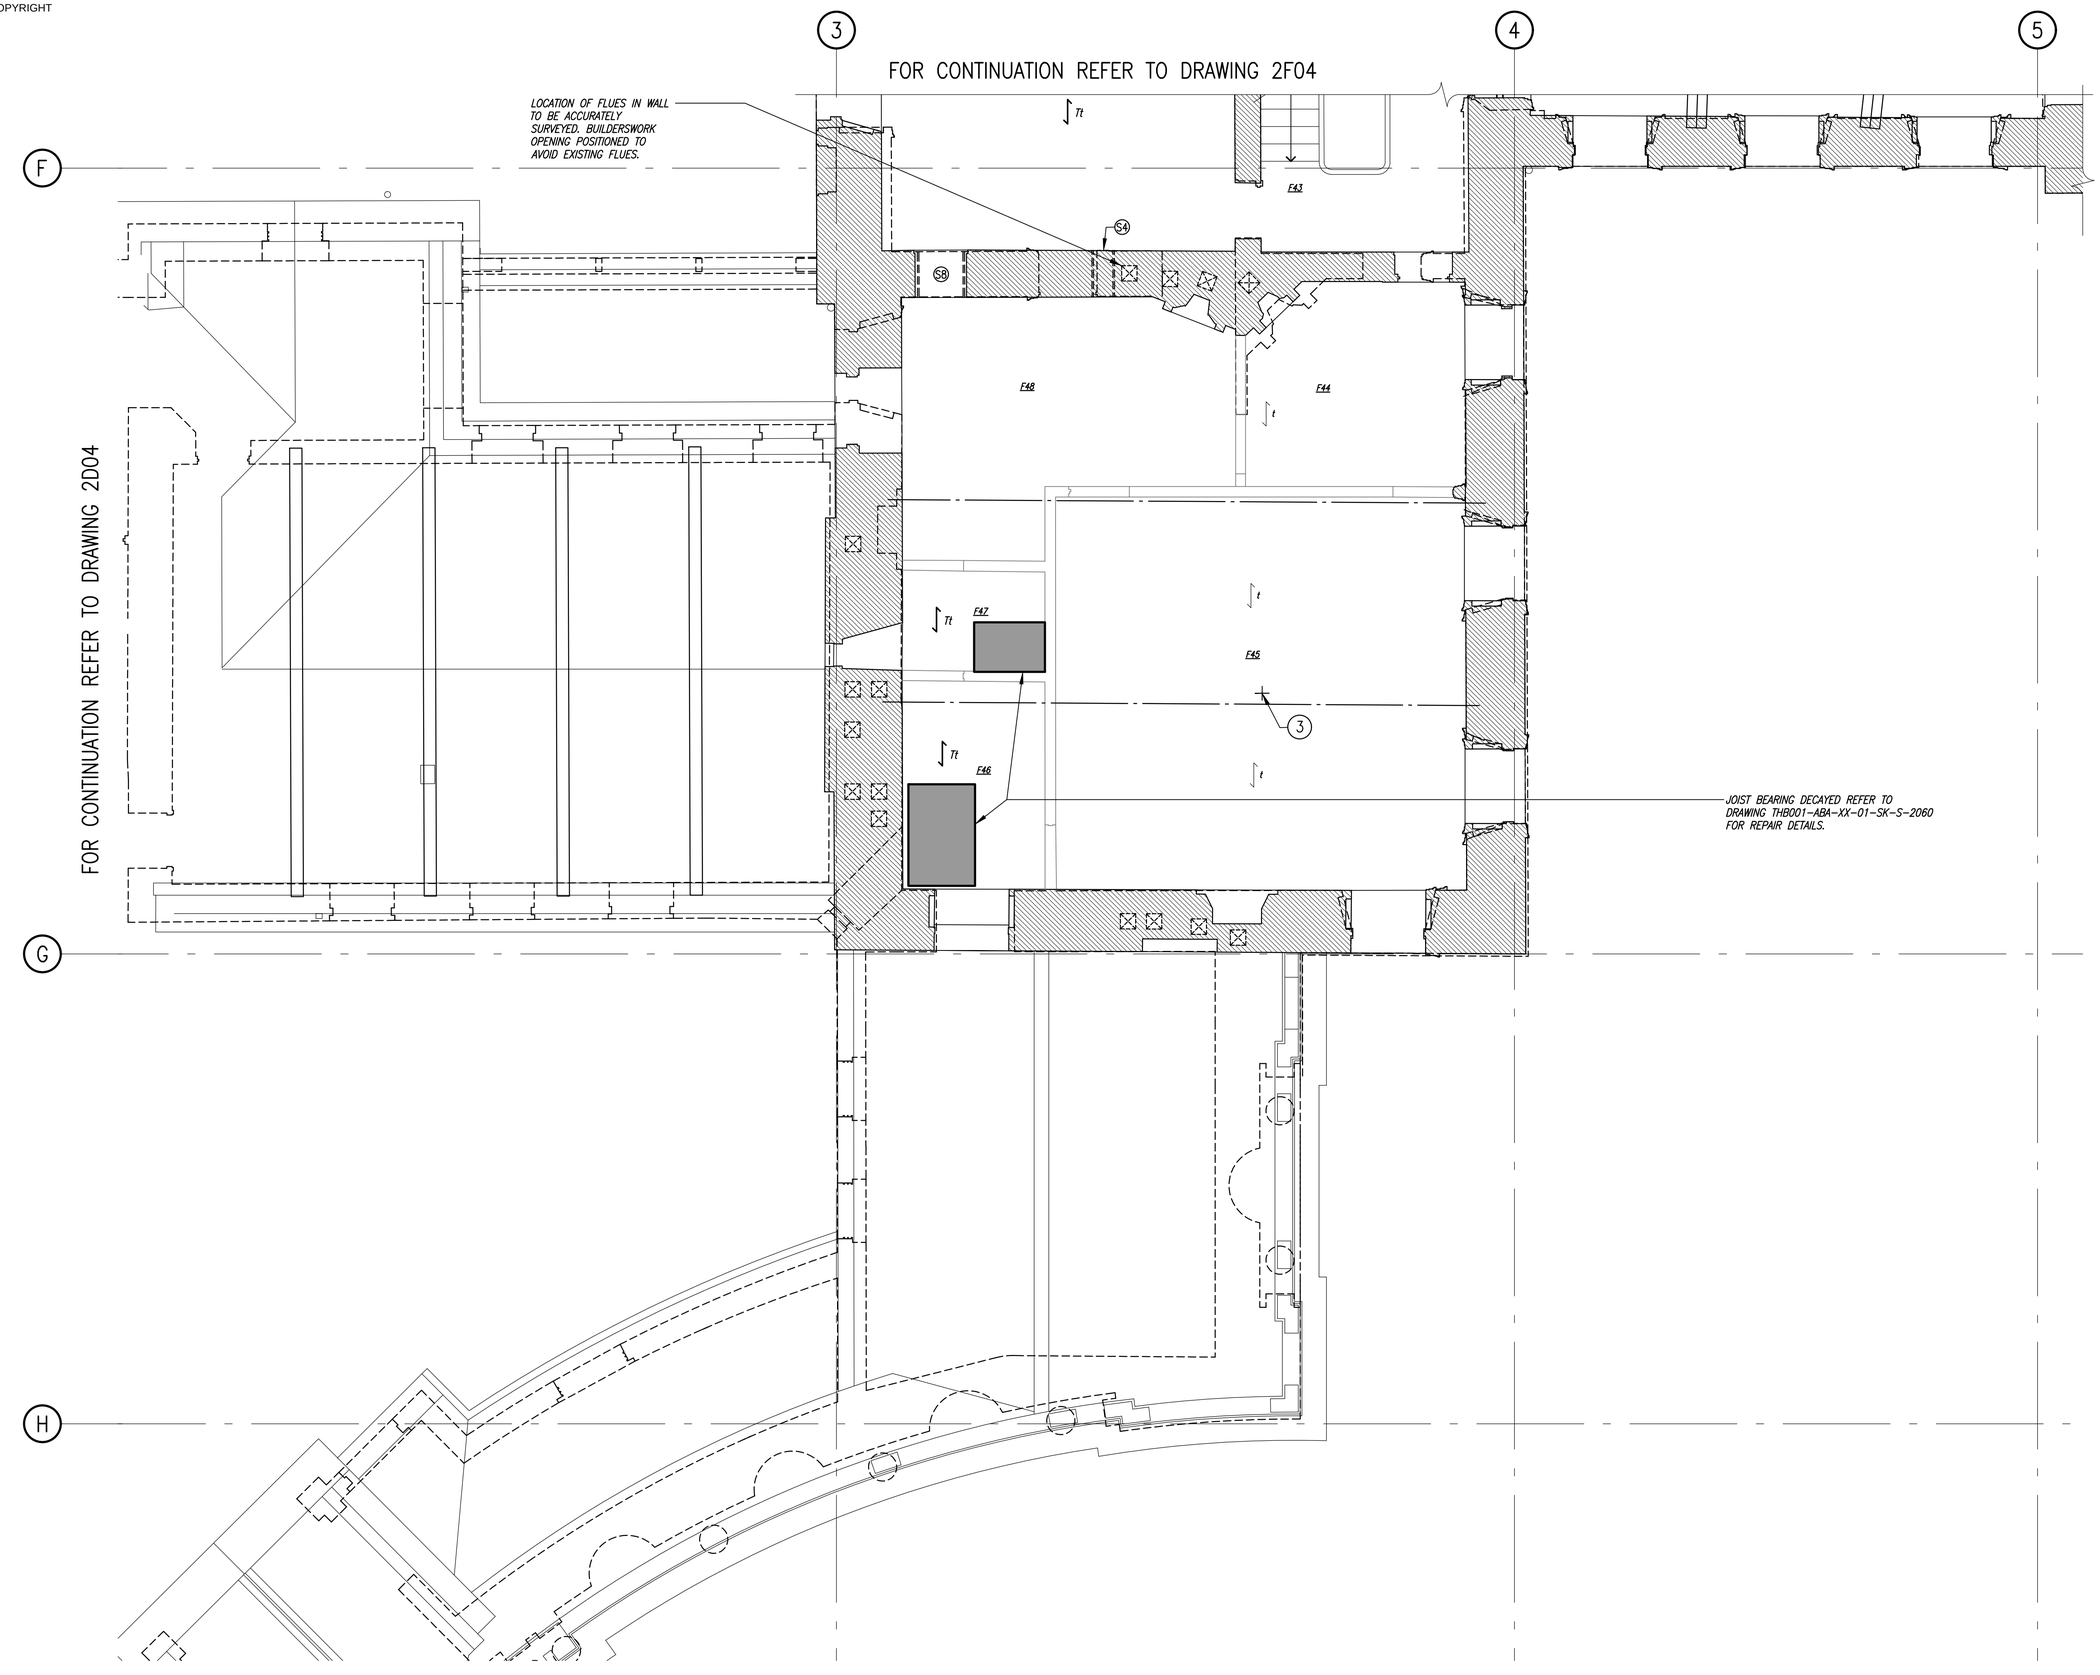

notes

1. THIS DRAWING IS TO BE READ IN CONJUNCTION WITH ALL RELEVANT ARCHITECT'S AND ENGINEER'S DRAWINGS AND THE SPECIFICATION.
2. DO NOT SCALE FROM THIS DRAWING.
3. FOR GENERAL NOTES REFER TO DRAWING THB001-ABA-XX-DR-S-2001.

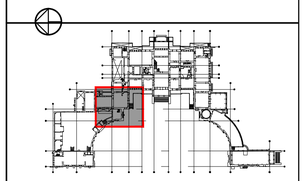

KEY PLAN (1:2000)

D	30.06.23	BUILDERSWORK OPENINGS UPDATED. NOTES ADDED AND AMENDED.	TJ
C	05.05.23	REVISED AS CLOUDED.	TJ
B	22.08.22	NOTE ADDED. BUILDERWORK OPENINGS ADDED.	MB
A	09.07.21	NOTES AMENDED.	TJ
	01.04.21	ISSUED FOR INFORMATION.	PS

job
TOTTENHAM HOUSE
WILTSHIRE

title
PROPOSED STRUCTURE
FIRST FLOOR
ZONE E

drawn: KM
checked: TJ
date: OCT'19
scale (original - A1): 1:50

Alan Baxter

75 Cowcross Street London EC1M 6EL
tel 020 7250 1555
email aba@alanbaxter.co.uk

www.alanbaxter.co.uk

ABA job. no. 1896/10

drg. no. **THB001-ABA-XX-01-DR-S-2E04**
rev. **D**

Alan Baxter Ltd is a limited company registered in England and Wales, number 06603598. Registered office as above.