
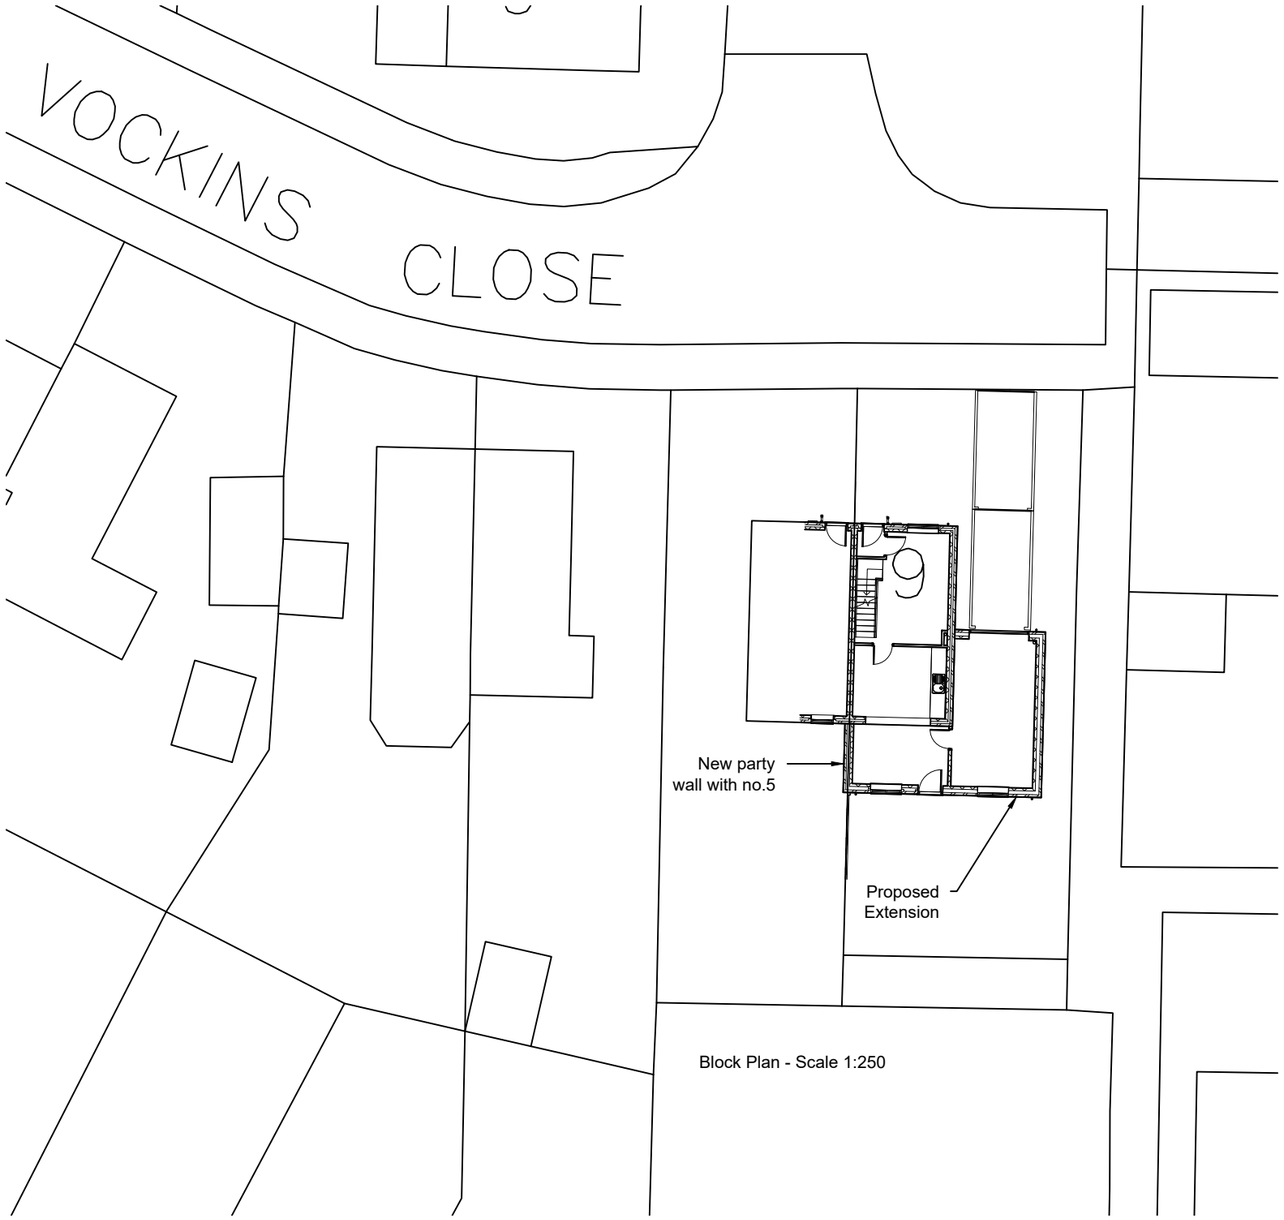


Block Plan - Scale 1:250

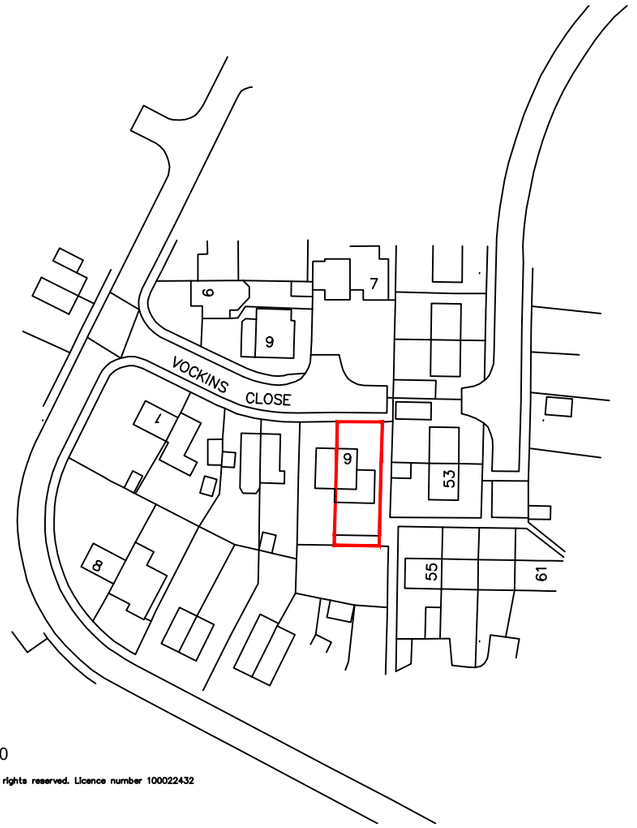

Location Plan - Scale 1:1250

Ordnance Survey (c) Crown Copyright 2023. All rights reserved. Licence number 100022432

0m 10m 50m 100m 150m

0m 5m 10m

N W E S

Rev No.	Revision Note.	Date	Drawn	Checked

NUMBER - REV - CLIENT - PROJECT
04320-00 - A - Steve Williams - 6 Vockins Close

TITLE
Location & Block Plan

DATE	SHEET	SCALE
03.08.23	01	1:1250 & 250
DRN BY: AW	CHK BY: AW	PAPER SIZE: A3

BOURNE VALLEY ASSOCIATES
ANDOVER LANE FARM
FABERSTOWN
ANDOVER
HAMPSHIRE
SP11 9PE
Tel: 01264 850159
Email: info@bournevalley.co.uk