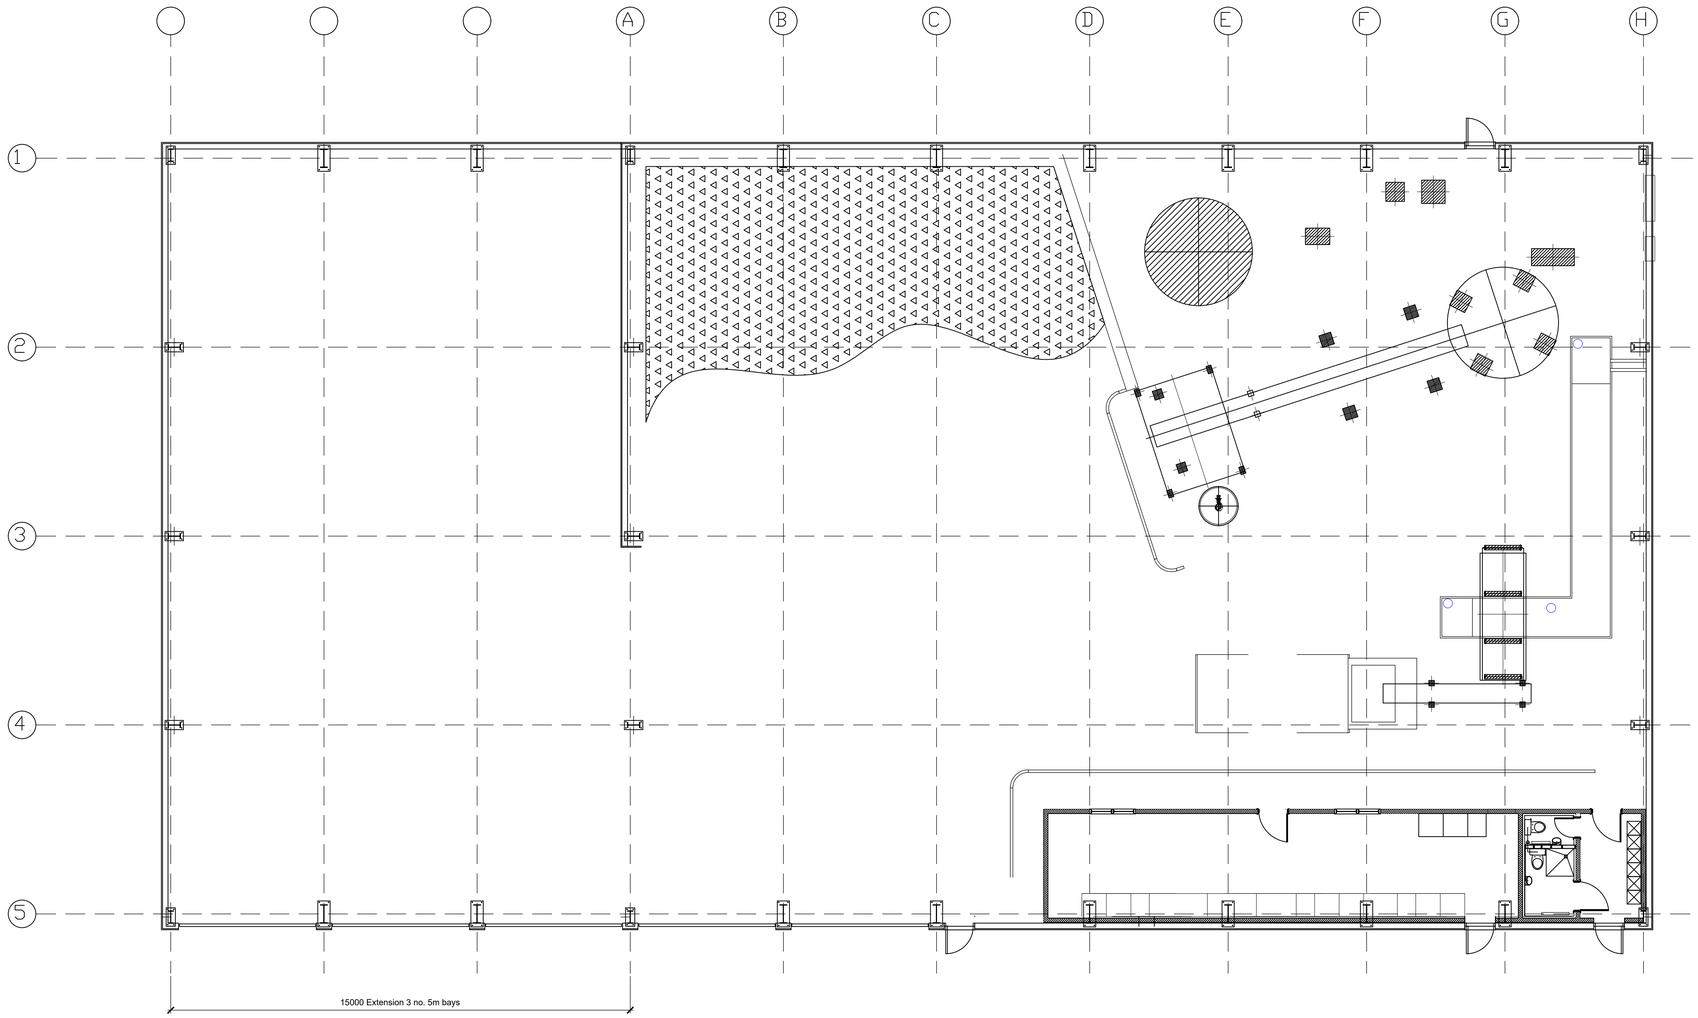


0m 5m 10m

Rev No.	Revision Note.	Date	Drawn	Checked

NUMBER - REV - CLIENT - PROJECT
01972-09 - A - Codford Biogas - Reception Building

TITLE
Floor Plan

DATE	SHEET	SCALE
28.07.23	01	1:100
DRN BY: AW	CHK BY: AW	PAPER SIZE: A1

BOURNE VALLEY ASSOCIATES
ANDOVER LANE FARM
FABERSTOWN
ANDOVER
HAMPSHIRE
SP11 9PE
Tel: 01264 850159
Email: info@bournevalley.co.uk