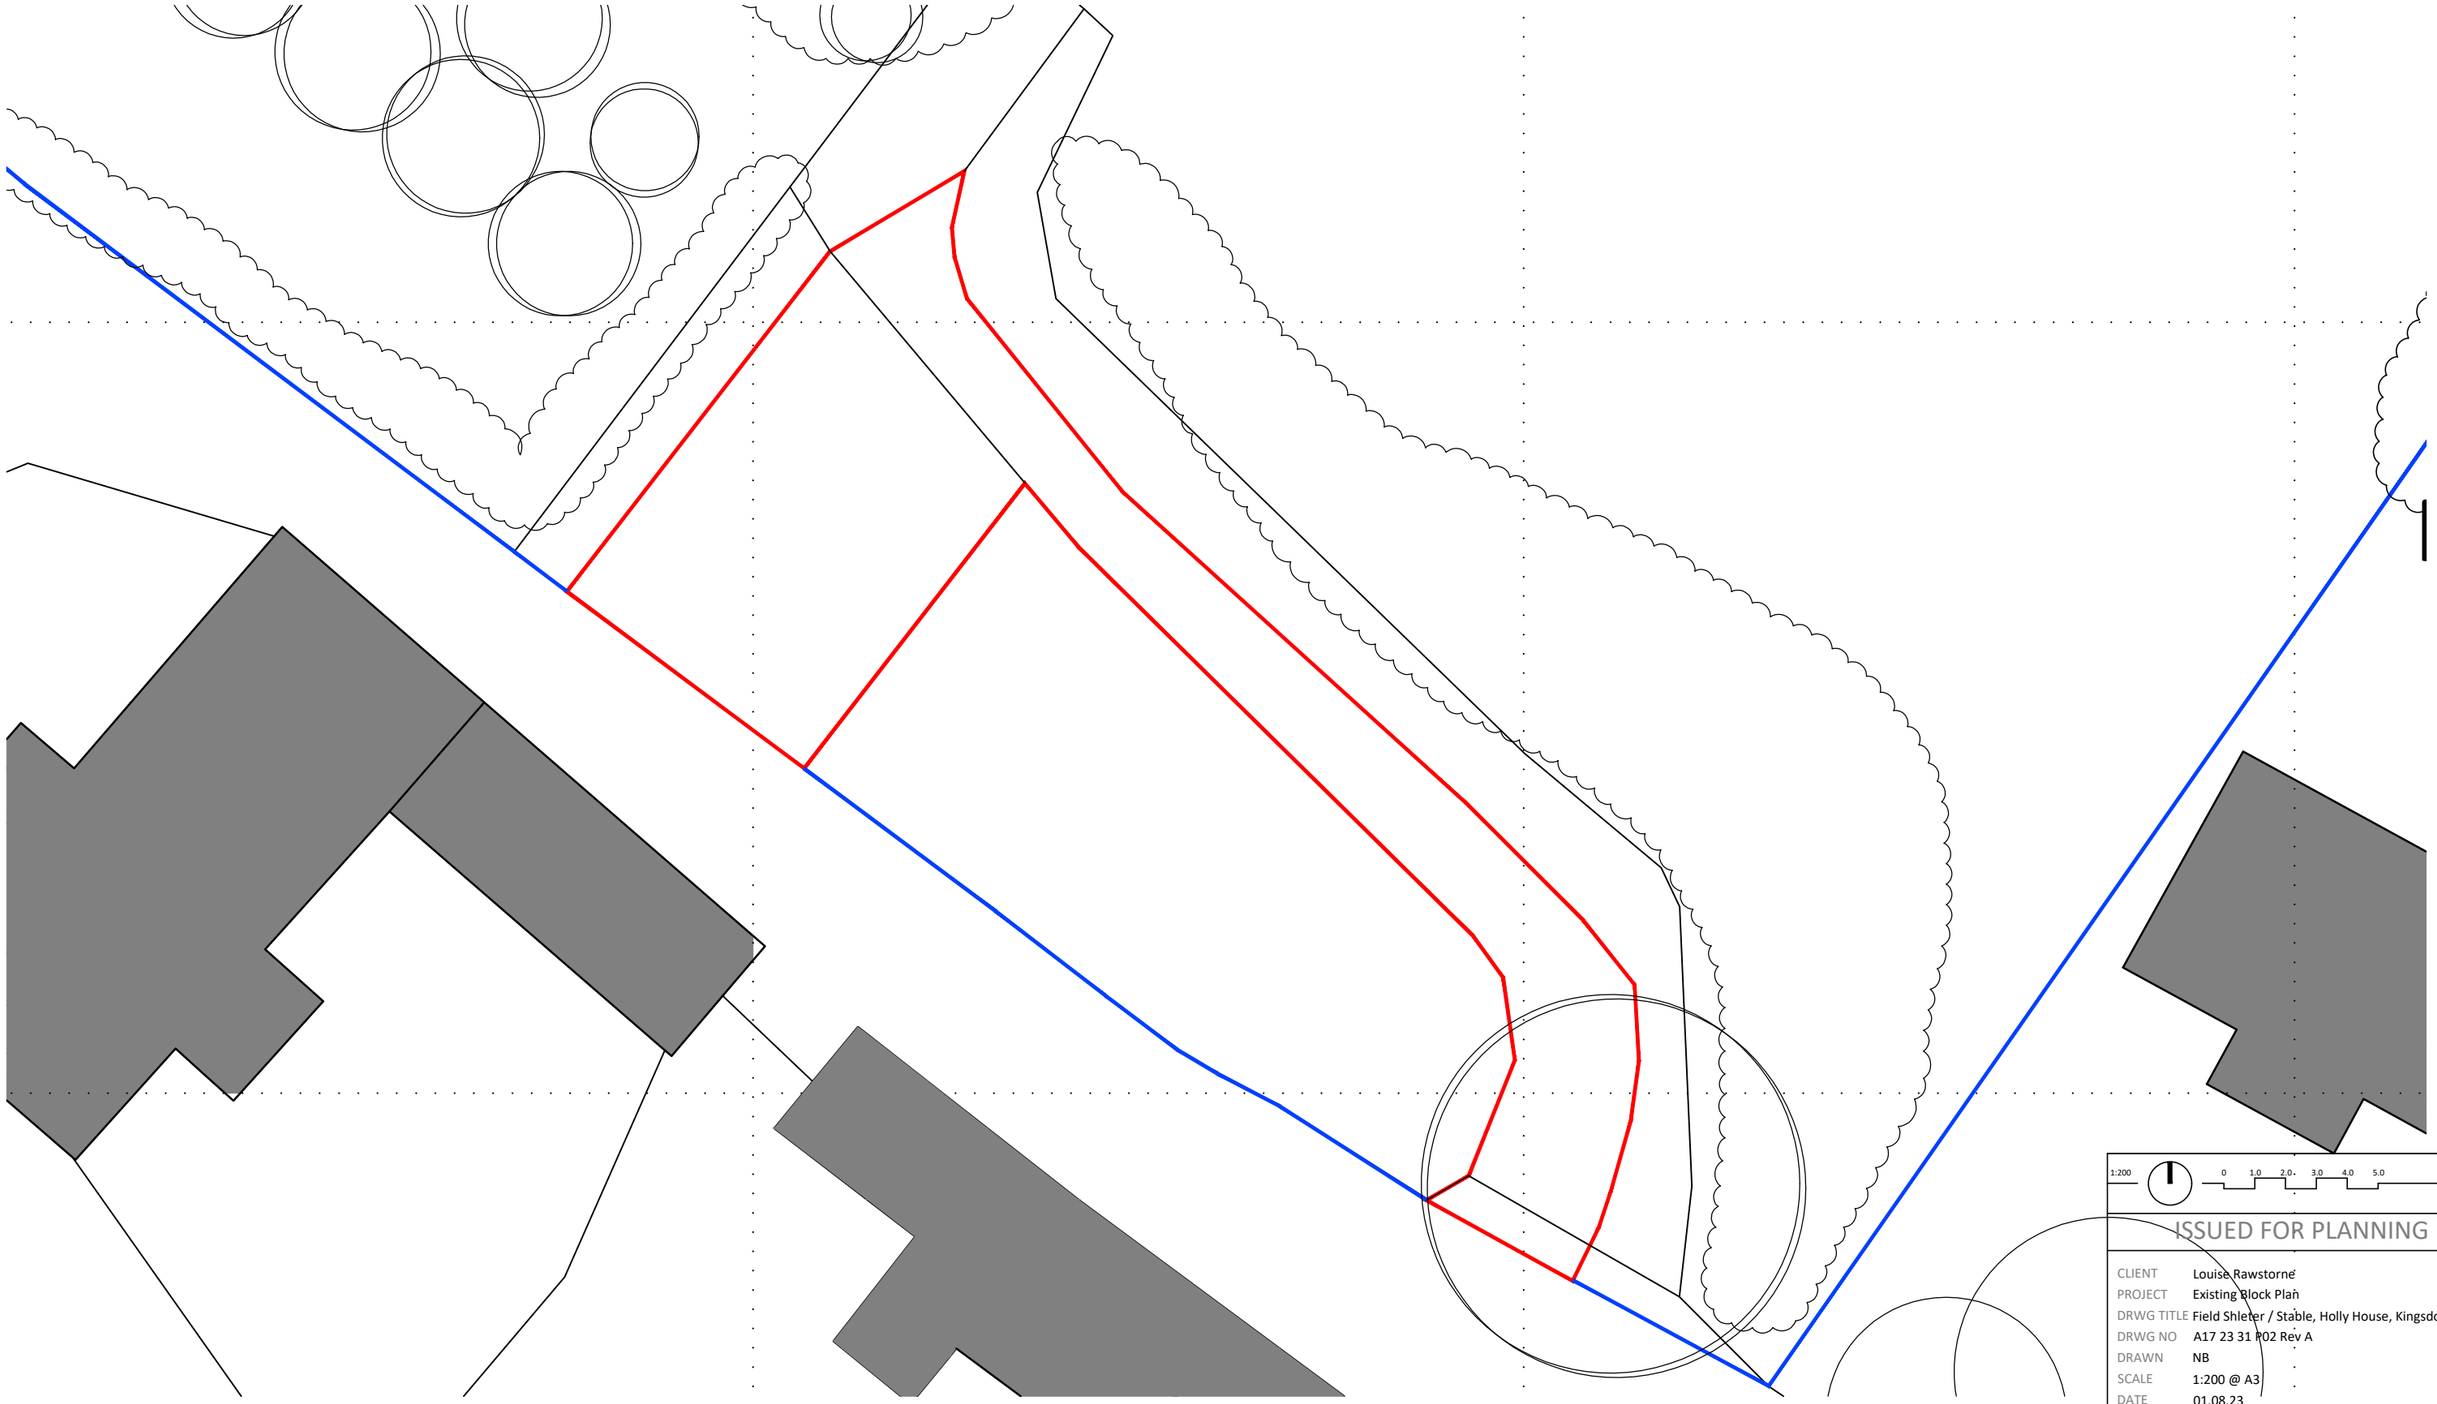


EXISTING BLOCK PLAN - scale 1:1250

EXISTING BLOCK PLAN - Holly House, Kingsdown Hill

1:200 0 1.0 2.0 3.0 4.0 5.0

ISSUED FOR PLANNING

CLIENT	Louise Rawstorne
PROJECT	Existing Block Plan
DRWG TITLE	Field Shelter / Stable, Holly House, Kingsdown
DRWG NO	A17 23 31 P02 Rev A
DRAWN	NB
SCALE	1:200 @ A3
DATE	01.08.23
CHK'D	NB

atelier 17 ltd
Atelier 17 Ltd, 28 Southleigh, Bradford On Avon, BA15 2EQ
e.mail@atelier17.co.uk w.www.atelier17.co.uk t.(01225) 862900 f.(01225) 862900

This drawing is copyright. Only figured dimensions to be used.
Contractors to check all dimensions before proceeding
All Survey Work undertaken for Planning and Listed Building Purposes Only.