
ROOF PLAN - scale 1:100

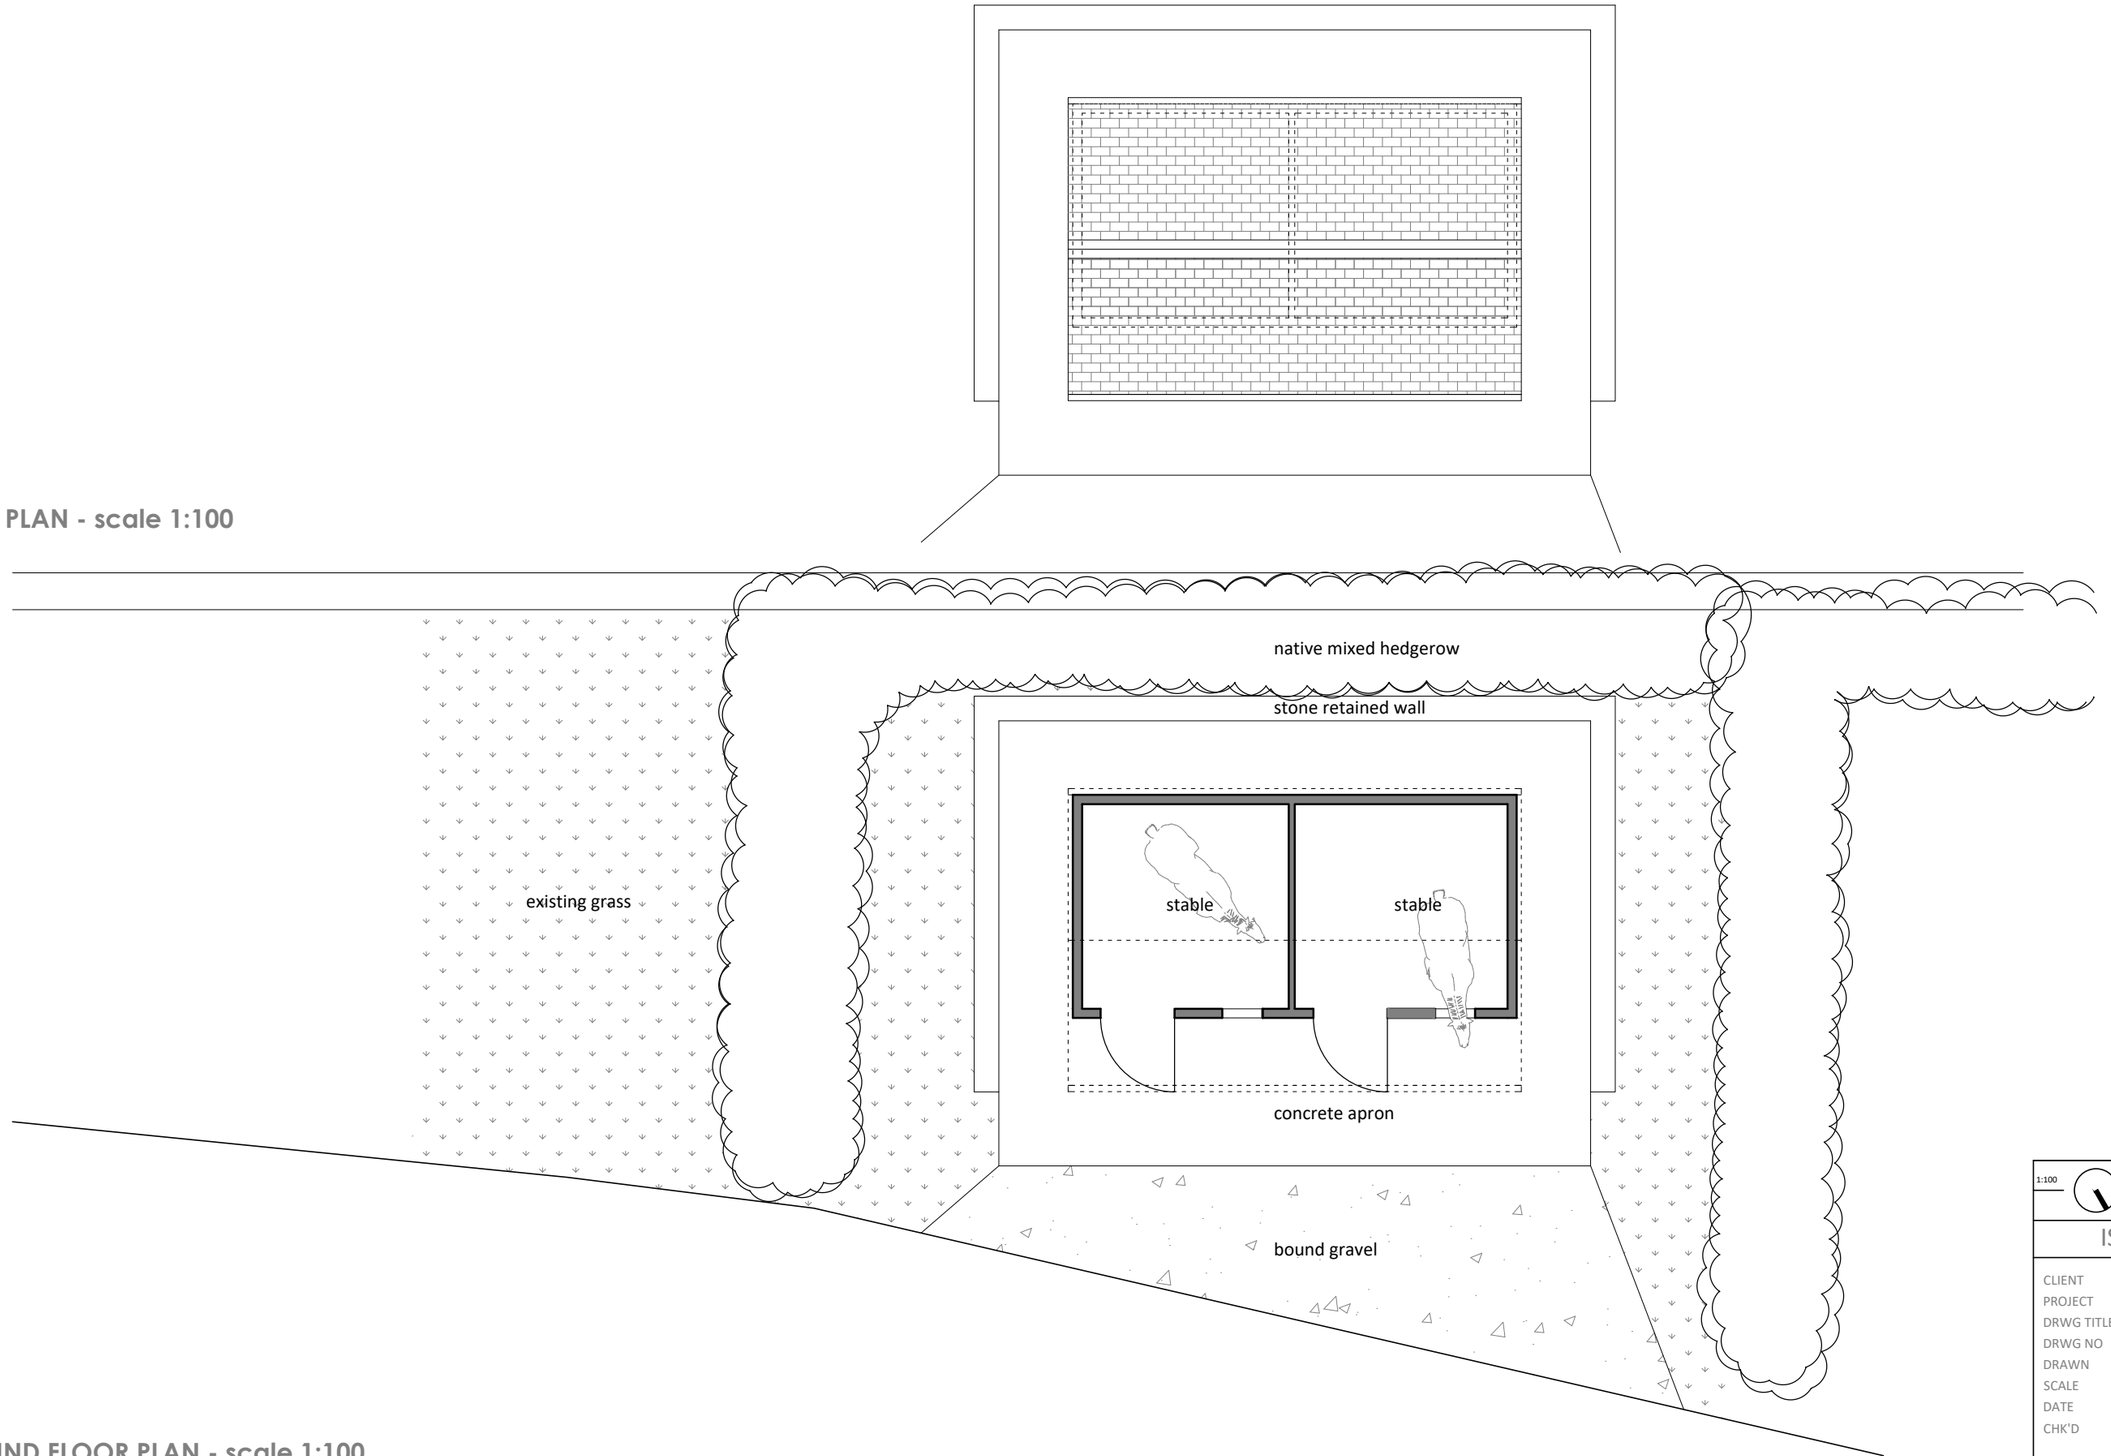

GROUND FLOOR PLAN - scale 1:100

PROPOSED FLOOR PLANS - Holly House, Kingsdown Hill

1:100 0 1.0 2.0 3.0 4.0 5.0

ISSUED FOR PLANNING

CLIENT	Louise Rawstorne
PROJECT	Proposed Floor Plans
DRWG TITLE	Field Shelter / Stable, Holly House, Kingsdown
DRWG NO	A17 23 31 P04 Rev A
DRAWN	NB
SCALE	1:200 @ A3
DATE	01.08.23
CHK'D	NB

atelier 17 ltd
Atelier 17 Ltd, 28 Southleigh, Bradford On Avon, BA15 2EQ
e.mail@atelier17.co.uk w.www.atelier17.co.uk t.(01225) 862900 f.(01225) 862900

This drawing is copyright. Only figured dimensions to be used.
Contractors to check all dimensions before proceeding
All Survey Work undertaken for Planning and Listed Building Purposes Only.