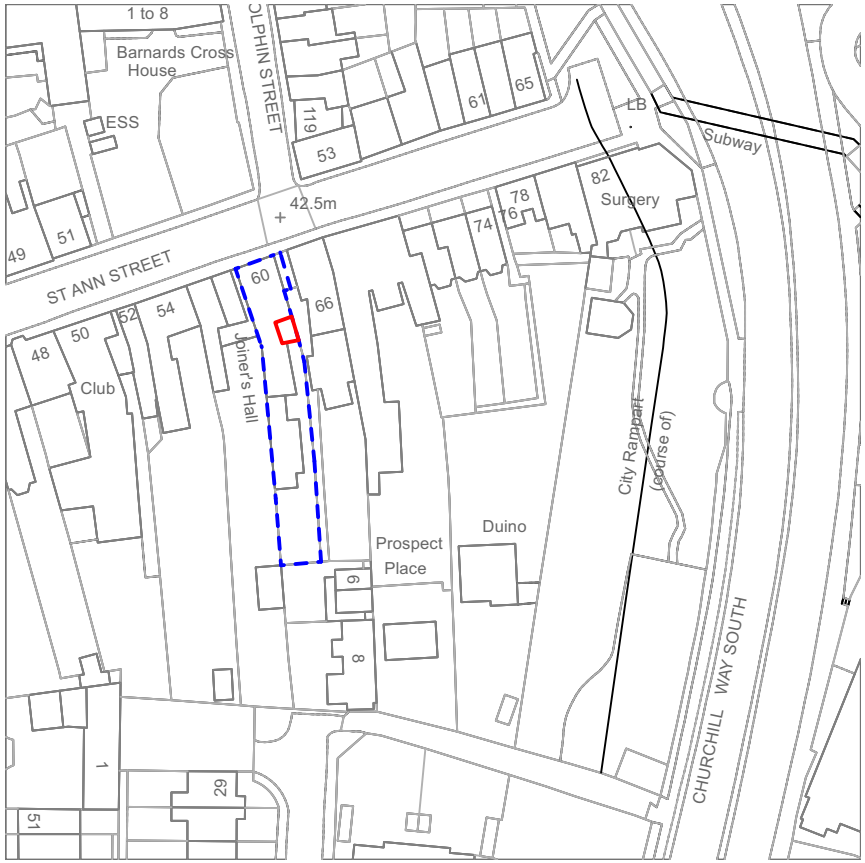


Crown copyright and database rights 2022 OS 100047474

N

Key:

Site Boundary (showing area of house affected by application)

Land owned by applicant

SCALE: 1:1250 PRINT SIZE: A4

0 25 50 M

REVISIONS (last three revisions only)

Rev.	Date	Description	Initials

ORIGINAL DATE OF ISSUE:	August 2023	DRAWN BY:	CM
CLIENT:	Mrs E. A. Murrell		
PROJECT:	60 St Ann Street Salisbury, Wiltshire SP1 2DX		
TITLE:	Location Plan		
PLAN CODE:	MUR-SAS-101	REVISION:	