



**EXISTING SOUTH ELEVATION SHOWING REAR OF HOUSE**
SCALE: 150

## Windows to be replaced: Viewed from passageway and garden.

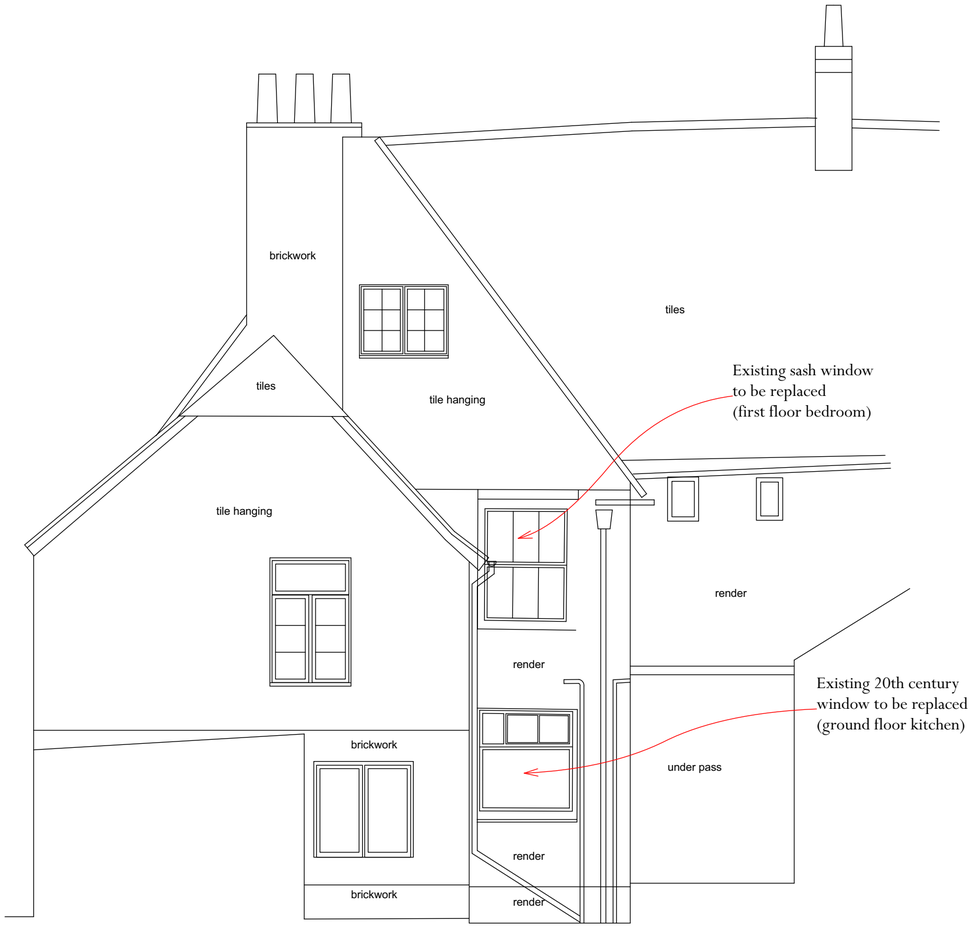

View of the rear of the building from the shared access passageway. Only the first floor window to be be replaced can be seen.



Elevations with the two windows to be replaced viewed from within the garden.

## First floor window:



First floor window to be replaced viewed from below.



First floor window to be replaced viewed from below showing tin plate installed by previous owner over window sill to try to preserve it where the timber sill had deteriorated before.



Left side of first floor window to be replaced.



Close up exterior view of bottom left corner of first floor window to be replaced, showing previous repairs and rotten areas of timber.



Close up exterior view of bottom right corner of first floor window to be replaced, showing previous repairs and rotten areas of timber.



Internal view of first floor window showing rotten timber frame with glass supported by packing material where timber frame has rotted.


## Ground floor window:



Exterior view of kitchen window.



Exterior - bottom left corner of window

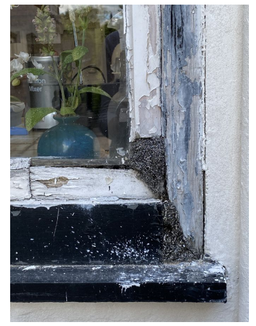

Exterior views of bottom right corner of window, showing stuffing blocking gap in window where section of timber has rotted away.








Exterior view of top right corner of window showing 'eyebrow', over window, making window appear smaller than the original window opening.



Exterior view of top of window showing 'eyebrow' above window 14cm high.



Interior view looking out to garden from kitchen window.

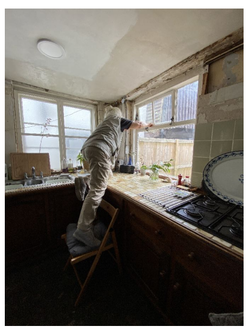



The ground floor kitchen window provides the only ventilation for the cooking area of the kitchen and needs to be opened on a regular basis. However, getting access to the window catches is very difficult, and you need to climb onto the kitchen work top to open it, which is impractical and dangerous, especially for someone in their 80's.

KEY:

SCALE: 1:50 PRINT SIZE: A2

0 0.5 1 1.5 2 M

REVISIONS (last three revisions only)

| Rev. | Date | Description | Initials |
|---|---|---|---|
| | | | |
| | | | |
| | | | |

| | | | |
|---|---|---|---|
| ORIGINAL DATE OF ISSUE: | August 2023 | DRAWN BY: | CM |
| CLIENT: | Mrs E. A. Murrell | | |
| PROJECT: | 60 St Ann Street<br>Salisbury, Wiltshire<br>SP1 2DX | | |
| TITLE: | Existing South Elevation | | |
| PLAN CODE: | MUR-SAS-103 | REVISION: | |