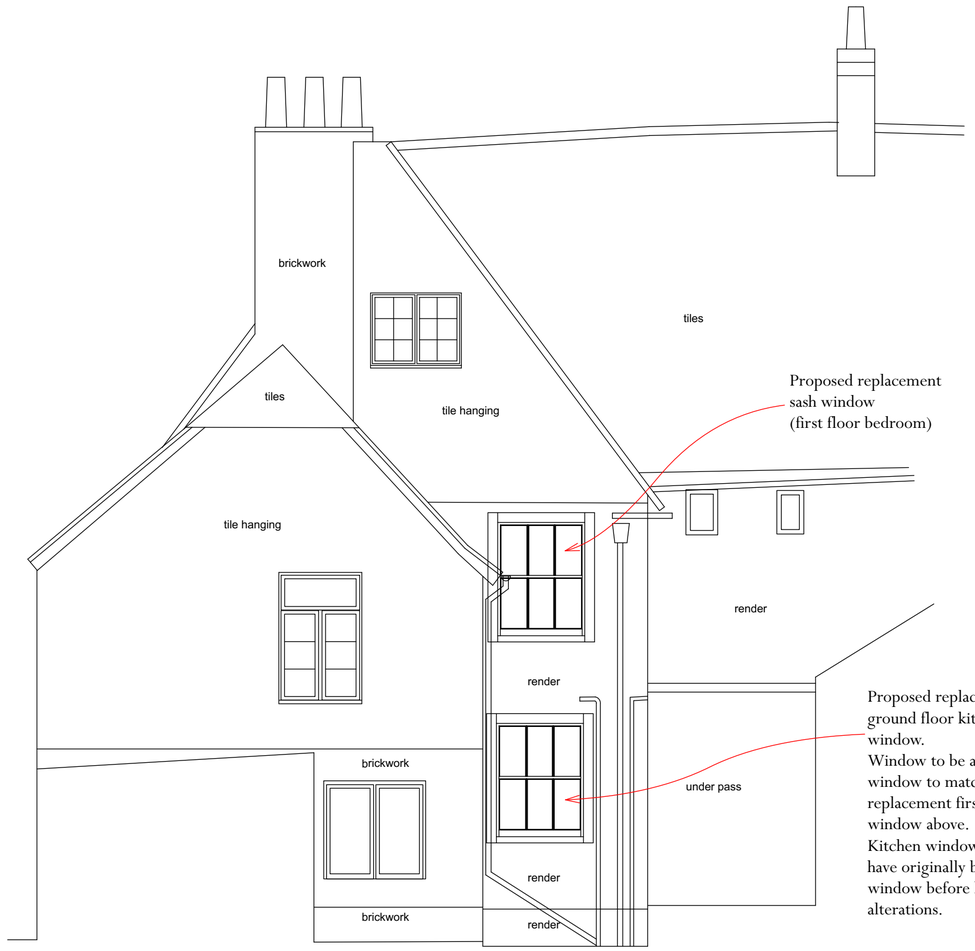



PROPOSED SOUTH ELEVATION (REAR OF HOUSE)

SCALE: 1:50


SCALE: 1:50 PRINT SIZE: A2

0 0.5 1 1.5 2 M


EXAMPLE OF SASH WINDOWS TO REPLACE EXISTING WINDOWS

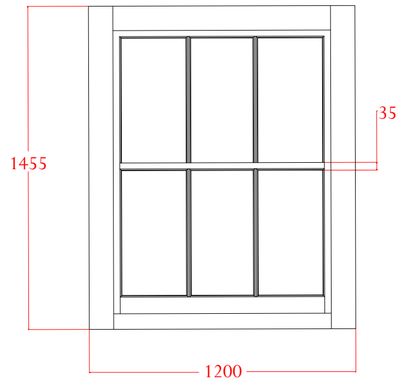

FRONT ELEVATION VIEW
SCALE: 1:20

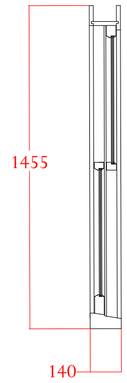

SECTION VIEW
SCALE: 1:20

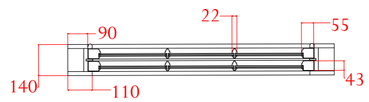

PLAN VIEW
SCALE: 1:20

Note: all dimensions shown in millimetres unless otherwise specified.

WINDOW - MATERIALS AND FINISH:

Dimensions shown have been provided by Bowden Tailored Wood, to demonstrate typical sash window dimensions.

The replacement windows for 60 St Ann Street will be made bespoke to fit the original window openings on the house.

The windows will be made from Sapele hardwood and painted with Sikkens micro-porous paint using a 4 coat system, painted in RAL9016 (Traffic White).

SCALE: 1:20 PRINT SIZE: A2

0 0.5 1 M

KEY:

Dimensions (in mm unless stated otherwise)

1000 Linear measurement

REVISIONS (last three revisions only)

Rev.	Date	Description	Initials

ORIGINAL DATE OF ISSUE:	August 2023	DRAWN BY:	CM
CLIENT:	Mrs E. A. Murrell		
PROJECT: ADDRESS:	60 St Ann Street Salisbury, Wiltshire SP1 2DX		
PLAN TITLE:	Proposed South Elevation		
PLAN CODE:	MUR-SAS-104	REVISION:	