
PROPOSED GROUND FLOOR PLAN - SHOWING PROPOSED NEW POSITION OF DOOR BETWEEN KITCHEN AND DINING ROOM
SCALE 1:50

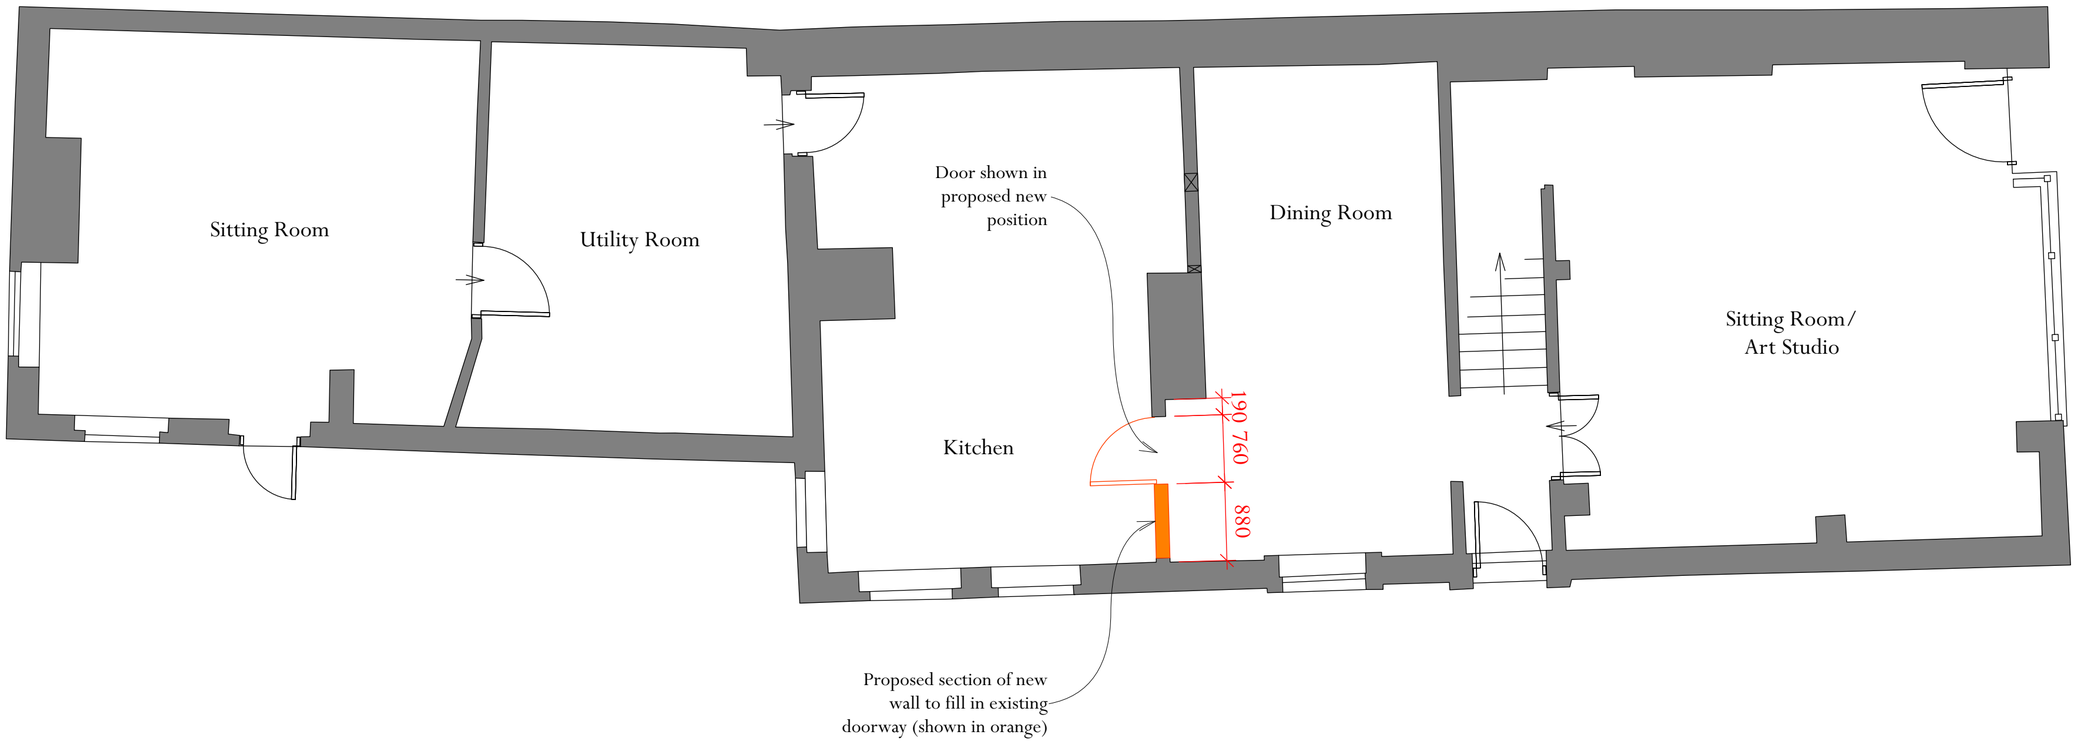

KEY:

Dimensions (in mm unless stated otherwise)

1000 Linear measurement

SCALE: 1:50 PRINT SIZE: A2

0 0.5 1 1.5 2 M

REVISIONS (last three revisions only)

Rev.	Date	Description	Initials

ORIGINAL DATE OF ISSUE:	August 2023	DRAWN BY:	CM
CLIENT:	Mrs E. A. Murrell		
PROJECT: ADDRESS:	60 St Ann Street Salisbury, Wiltshire SP1 2DX		
PLAN TITLE:	Proposed Ground Floor Plan		
PLAN CODE:	MUR-SAS-106	REVISION:	