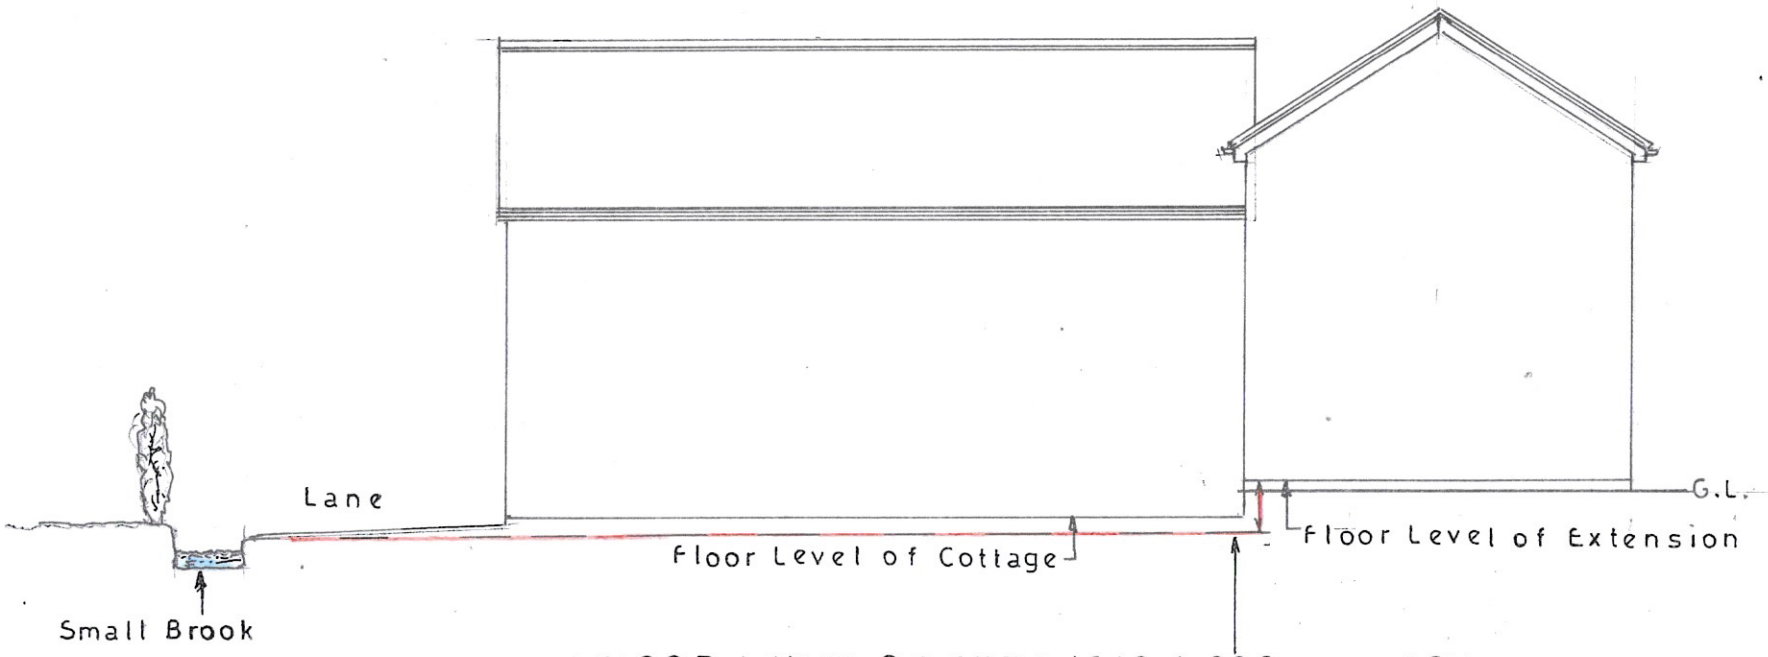

FLOOR LEVEL OF EXTENSION 600mm ABOVE BROOK

0m 1m 2m 3m 4m 5m 6m

1:100

PROPOSED TWO STOREY EXTENSION TO PROVIDE ADDITIONAL ACCOMMODATION.
SPRINGWATER COTTAGE, MILL LANE, MERE, WILTS. BA12 6DA
MR. S. EAGLES and MR. F. MARSHALL.

Scales	1:100
Date	JUL. 2023
DRG. NO.	M/8