

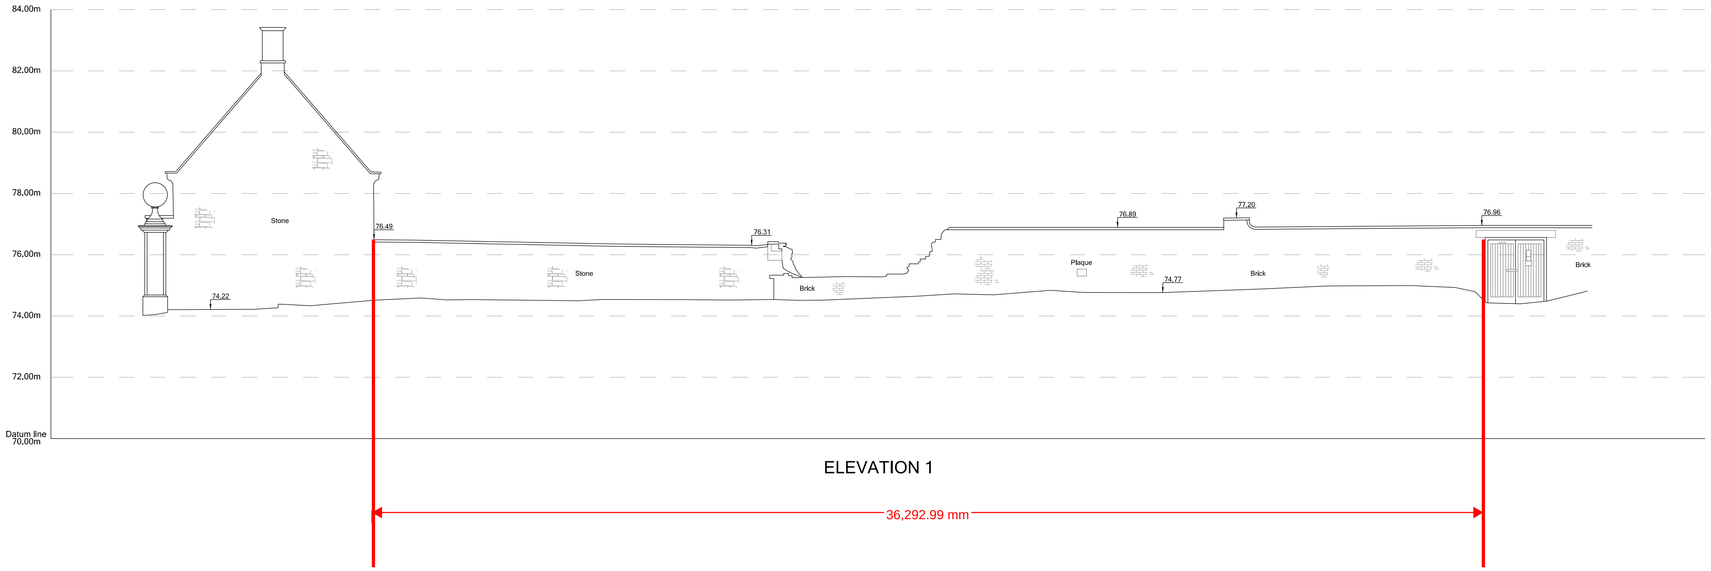


ELEVATION 1

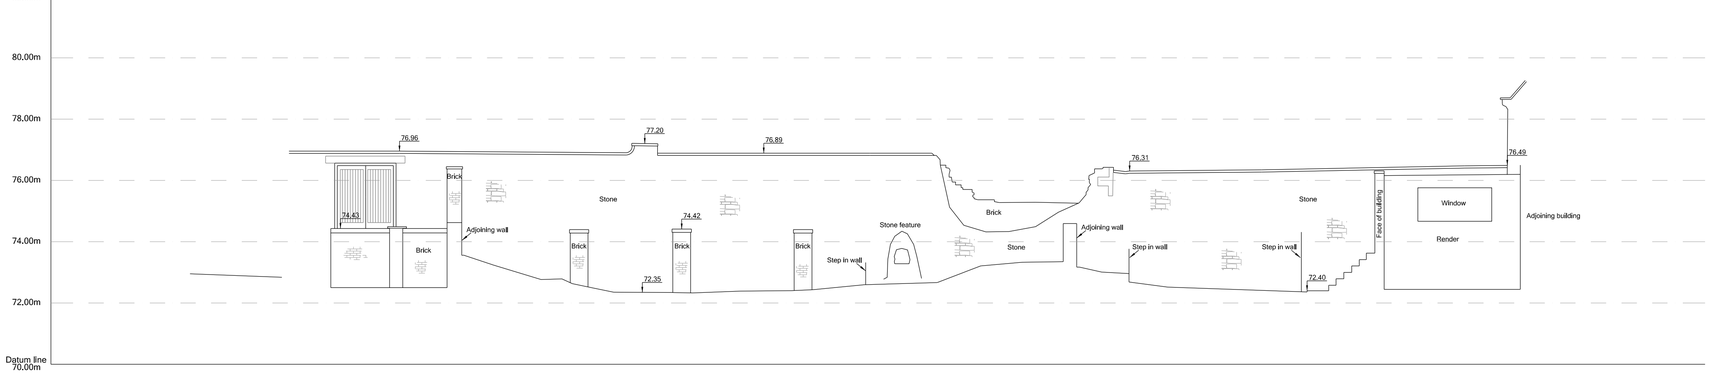

ELEVATION 2

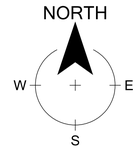

Location Plan - not to scale



SCALE


0 5 10

Metres

LEGEND

AV	Air Valve	GV	Gas Valve	SVP	Soil Vent Pipe
BL	Bollard	GY	Gulley	THL	Threshold Level
BH	Bore Hole	Ht	Height	TL	Traffic Light
BS	Bus Stop	IC	Inspection Cover	TP	Telegraph Pole
BT	Telecom Cover	IL	Invert Level	TS	Traffic Sign
CL	Cover Level	KI	Kerb Inlet	ITS	Illuminated TS
DP	Down Pipe	LC	Lamp Column	TT	Tree Top
EY	Electricity Cover	MH	Manhole	TV	Cable TV Cover
EOS	End of Survey	MK-(Type)	Marker Post	TWL	Top of Wall level
EOT	End of Trace	OH	Overhead Cable	UTL	Unable to Lift
EP	Electricity Pole	PB	Post Box	UTS	Unable to Survey
ER	Earth Rod	RE	Rodding Eye	UTT	Unable to Trace
FFL	Finished Floor Level	RNP	Road Name Plate	VP	Vent Pipe
FH	Fire Hydrant	SC	Stop Cock (Water)	VT	Vegetation Top
FP	Fence Post	SL	Silt Level	WL	Water Level
GP	Gate Post	SP	Sign Post	WM	Water Meter
GPR	Ground Penetrating Radar	SV	Stop Valve	WO	Wash Out

KEY

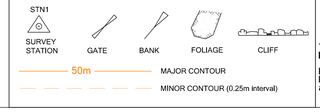

NOTES

Level Datum: OS National Grid OSGM15

Grid Orientation: OS National Grid OSTN15

Scale Factor: Scale Factor 1

Scale Factor 1 is based on a true OS National Grid co-ordinate at: Control Station T2

The contractor is to check and verify all critical dimensions and levels before work starts.

Every effort is made to identify all visible above ground features. However, it may be possible that certain features are obscured at the time of survey.

Brunel Surveys Ltd
Land, Building and Utility Surveyors

Unit 59, Shrivenham Hundred Business Park
Watchfield, Swindon, Wiltshire, SN6 8TY
EMAIL : admin@brunelsurveys.com
WEB : www.brunelsurveys.com
TEL : 01793 784700

CLIENT

Atkins Martin Associates Ltd.

2/3 Silverless Street,
Marlborough,
Wilts,
SN8 1JQ.

JOB TITLE

Wall Elevations

Castle House,
Castle Street,
Calne,
Wilts.
SN11 0EY.

REVISIONS

SCALE	A1 Sheet 1 to 100
DATE	April 2023
SURVEYED BY	PJW HH
DRAWN BY	AW
CHECKED BY	PJW

DRAWING No.

25535-100-02E