Location Plan

Site Address: **The Manor, Alton Road Road Joining From North East From Church And Manor Farm, Wilcot, SN9 5NS**

proposed route of mains

ELECTRICITY MAINS

PlanningPortal

Date Produced: **12-Jun-2023**

Scale: **1:1250 @A4**

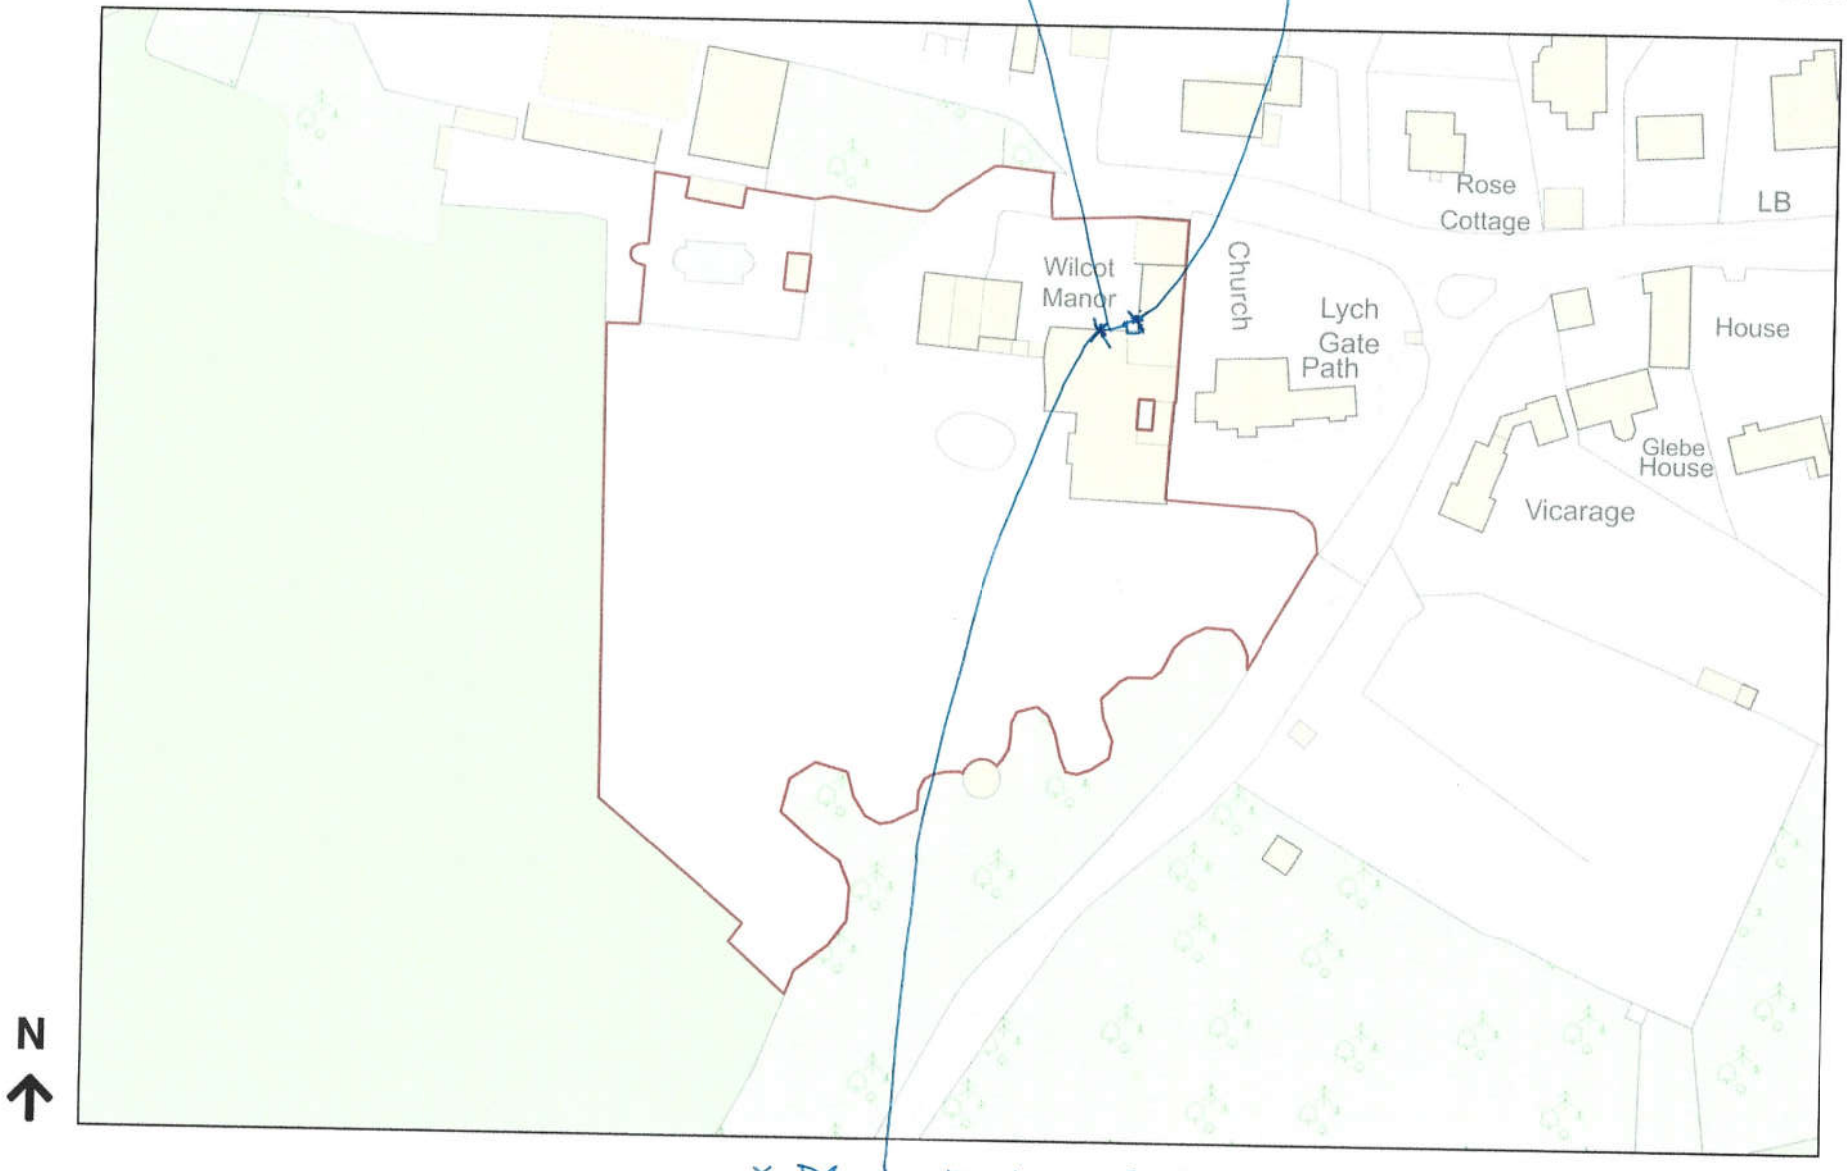

× PROPOSED LOCATION OF CHARGER

Planning Portal Reference: **PP-12231236v1**

0 50

Metres

Powered By TerraQuest

© Crown copyright and database rights 2023 OS 100042766