


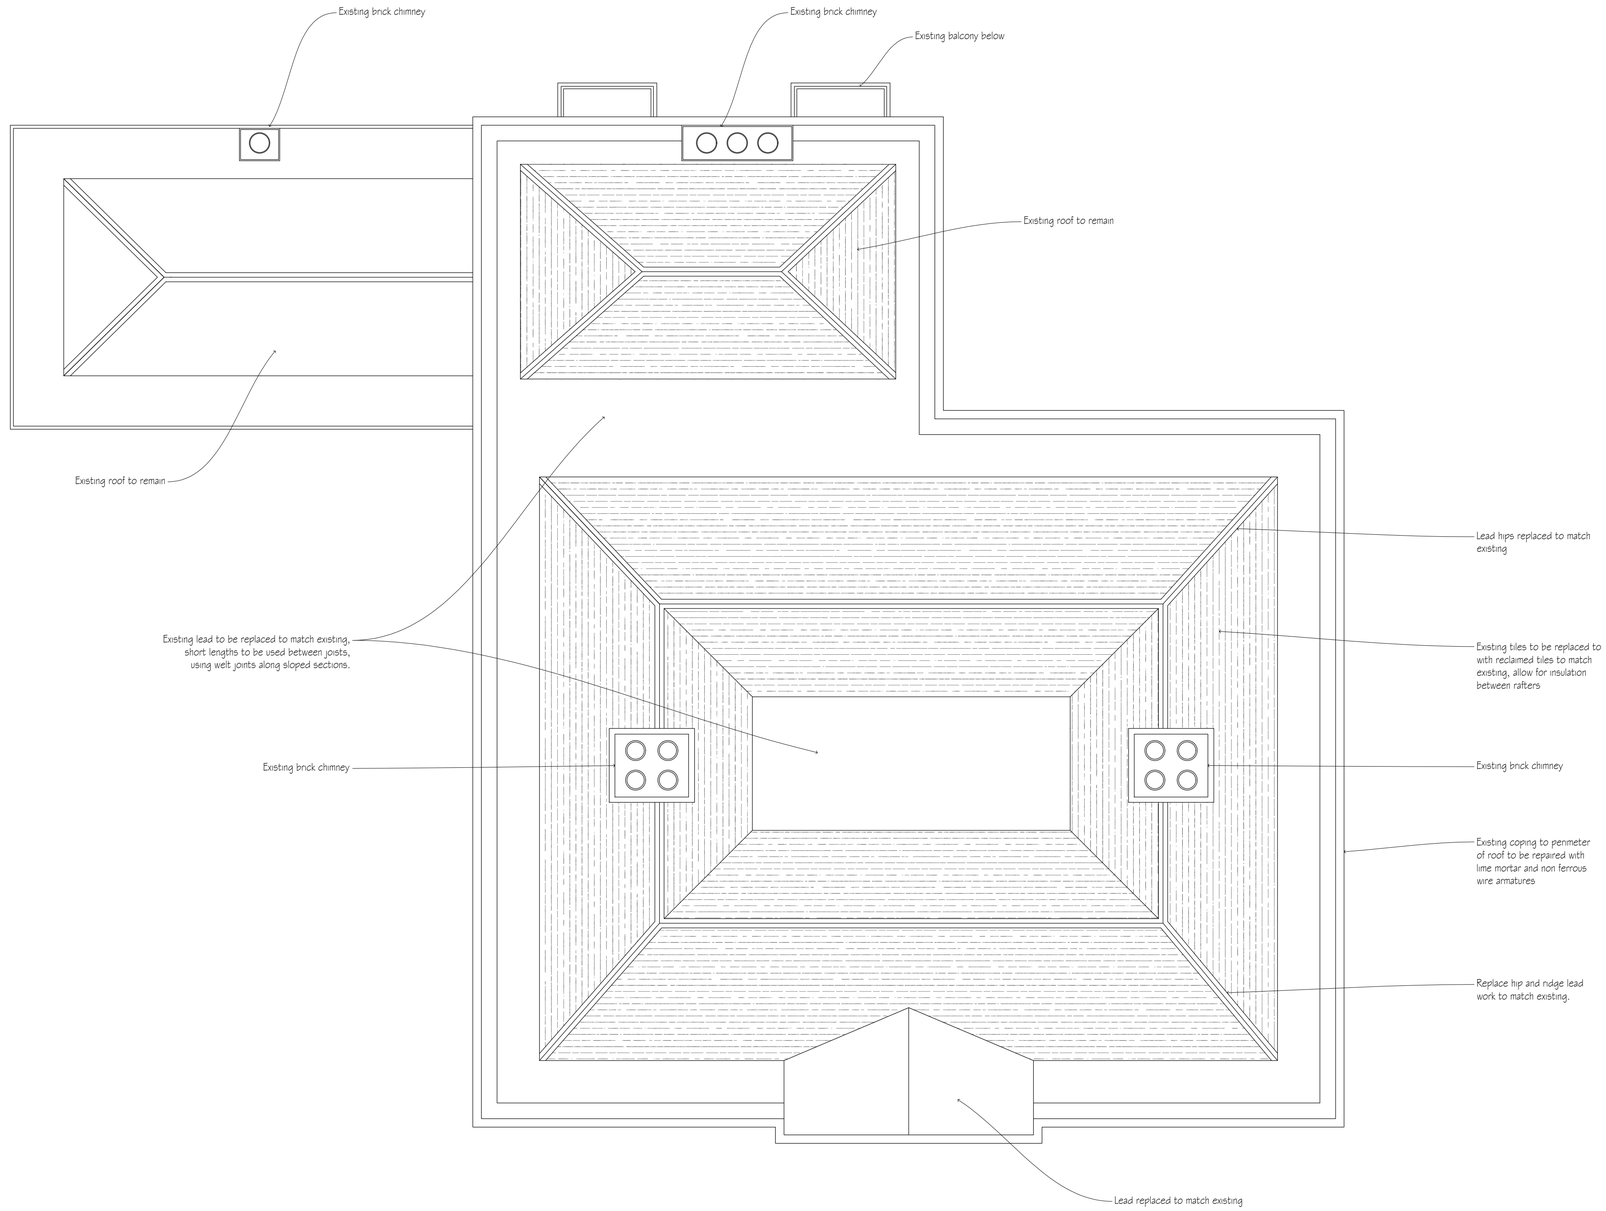

revisions	initial	date
-	-	-

Contractors, Sub Contractors and Suppliers are to check all relevant dimensions and levels of site and buildings before commencing any shop drawings or building work.

This drawing is copyright and may not be reproduced in any part of form without the written consent of Fowler Architecture and Planning

project

TIDCOMBE MANOR
Tidcombe
Wiltshire
SN8 3SL

drawing

Proposed Roof Plan

scale	drawn by	date
1:50 @A1	EG	Jun '23

drawing no	rev
221210-45	-

FOWLER ARCHITECTURE & PLANNING

39 High Street
Pewsey
Wiltshire
SN9 5AF

tel (01672) 569444
enquiries@faap.co.uk