

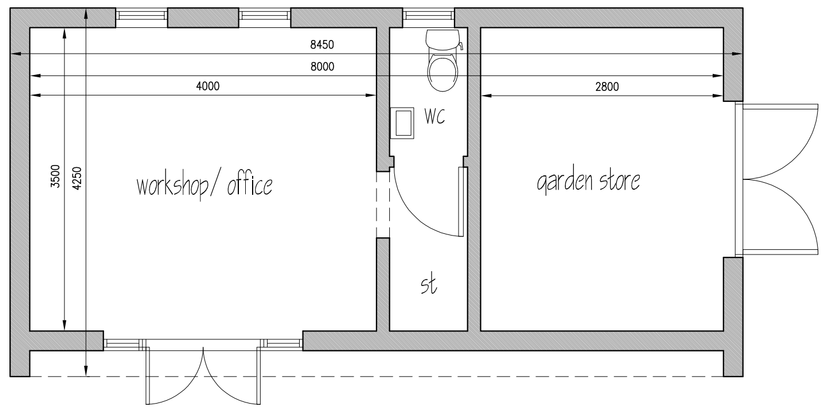


GARDEN ANNEXE PLAN

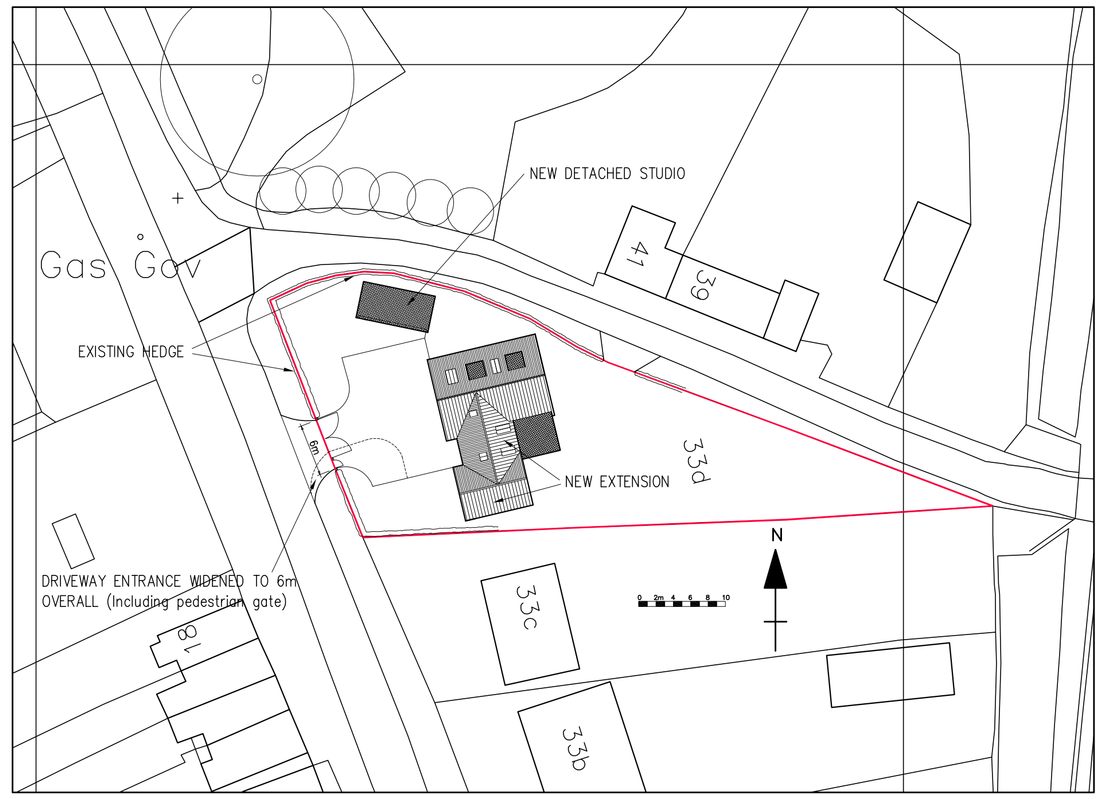


BLOCK PLAN 1:500

NWD
CONSTRUCTION
DESIGN &
PLANNING
35 BLAKE CRESCENT
STRATTON, SWINDON
WILTSHIRE SN3 4LR
telephone: 01793 349820
website: www.nwddesign.co.uk
e-mail: info@nwddesign.co.uk

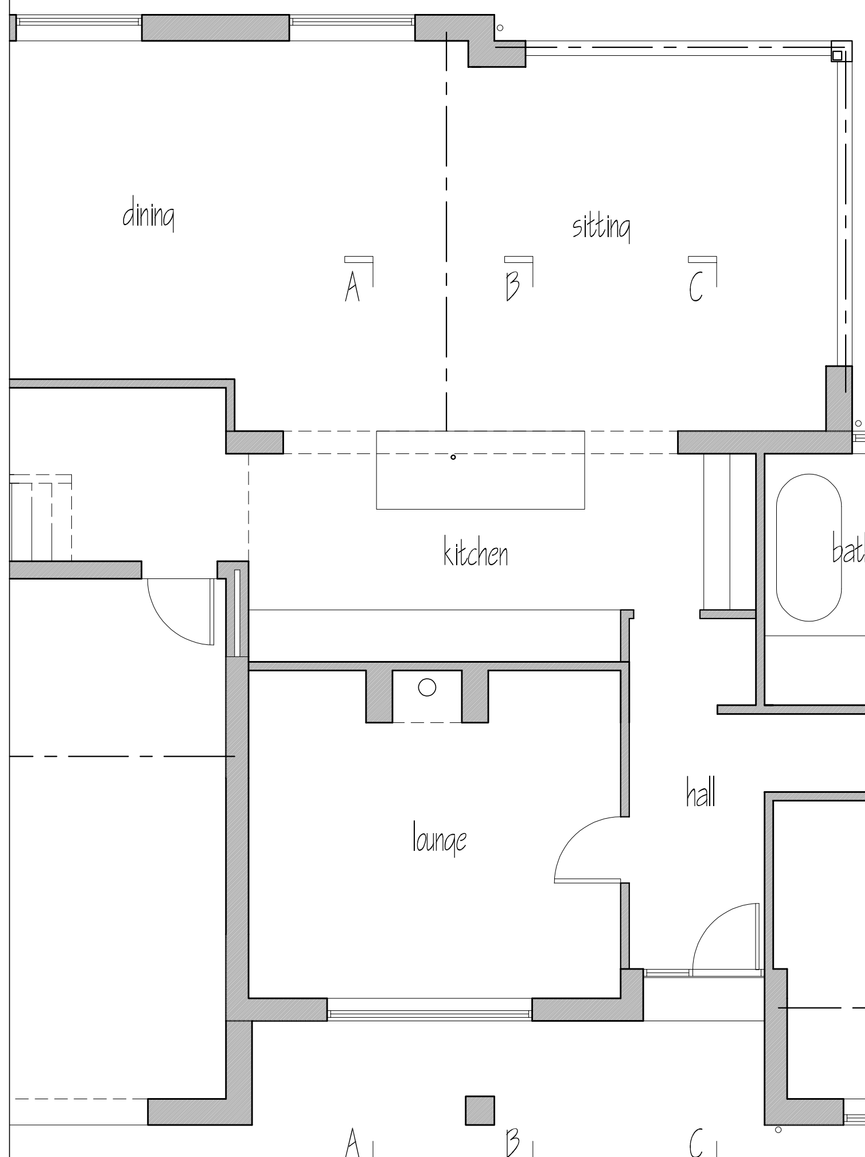

GROUND FLOOR PLAN

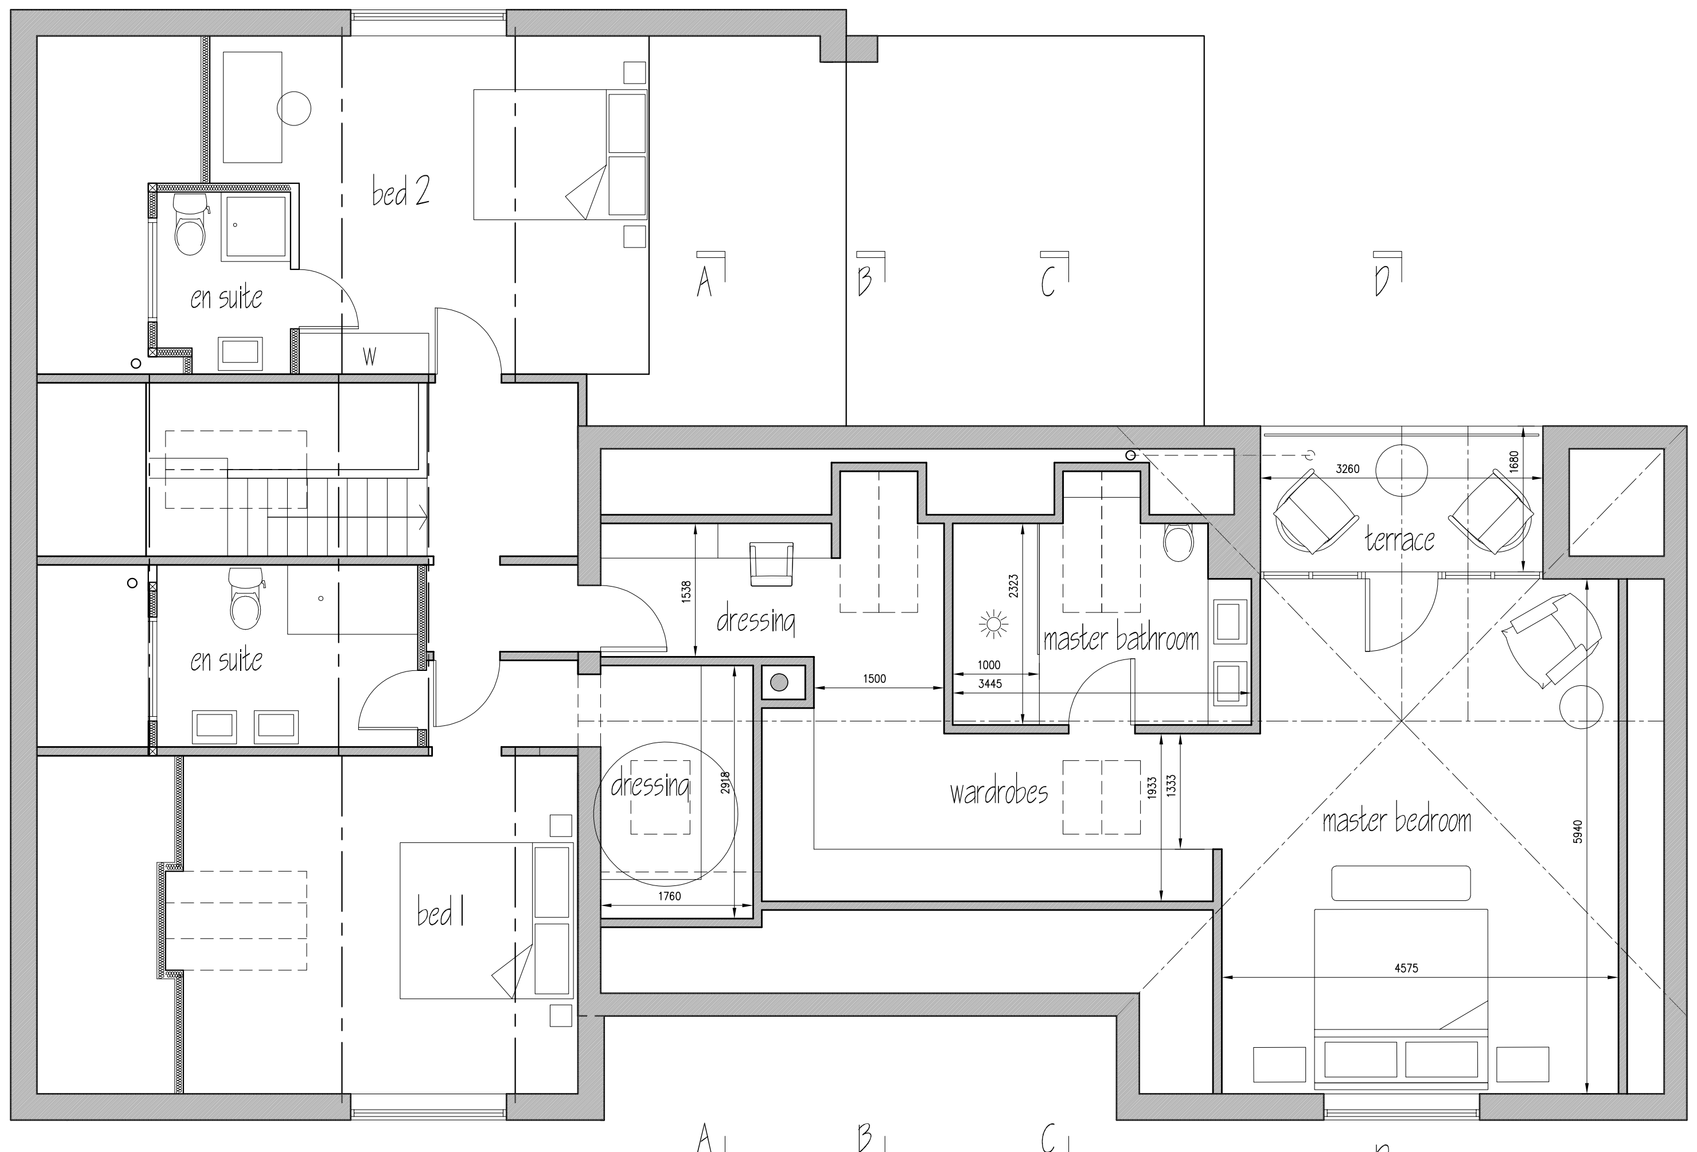

FIRST FLOOR PLAN

A1

REVISION	DATE	DESCRIPTION	BY
B	AUG 2023	BLOCK PLAN REVISED	RLF
A	JULY 2023	CHIMNEY, PARTS & WINDOWS REVISED	RLF

THIS DRAWING IS COPYRIGHT
CONTRACTORS MUST CHECK ALL DIMENSIONS ON SITE ONLY FIGURED DIMENSIONS ARE TO BE WORKED FROM. DISCREPANCIES MUST BE REPORTED IMMEDIATELY TO THE SUPERVISOR BEFORE PROCEEDING.
THIS DRAWING IS SUBJECT TO A BUILDING REGULATIONS APPLICATION AND ALL WORKS UNDERTAKEN PRIOR TO APPROVAL ARE AT THE CONTRACTORS/CLIENTS RISK
THIS DRAWING HAS RECEIVED BUILDING REGULATIONS APPROVAL DATED: –

JOB
ALTERATIONS TO
33d FAIRWOOD ROAD
PENLEIGH, WESTBURY BA13 4EA

DETAIL
FIRST FLOOR EXTENSION &
DETACHED GARDEN ANNEXE
PROPOSED PLANS

CLIENT/ARCHITECT
MR & MRS HARRIS

STATUS OF DRAWING		DATE OF ISSUE
FOR COMMENT		
SCALE	DATE	BY
1:50 & 1:100 @A1	MAY'23	R.L.F.
DRAWING No.		CHECKED
4302/02B		