

No. 5

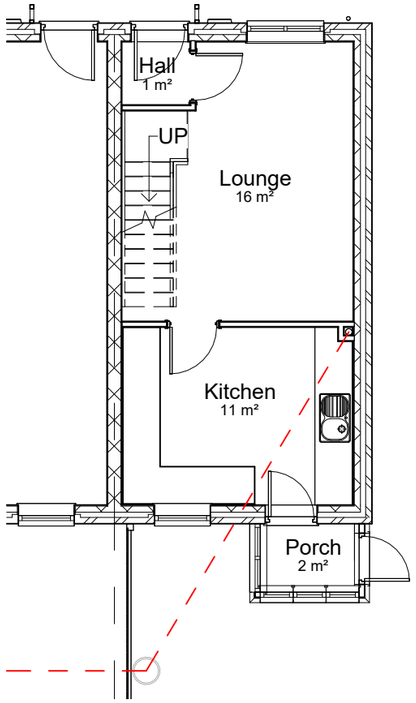

Level 1 - Ground Floor Existing

1 : 100


No. 5

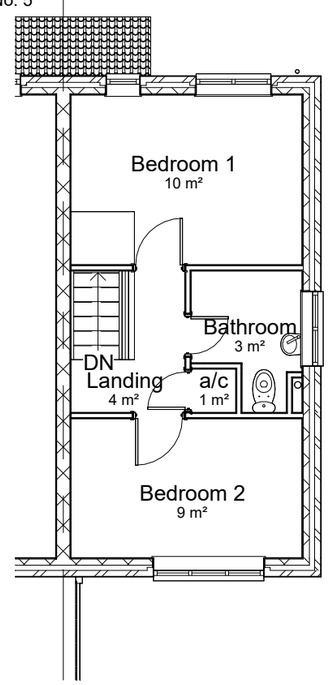

Level 2 - First Floor Existing


1 : 100

No. 5

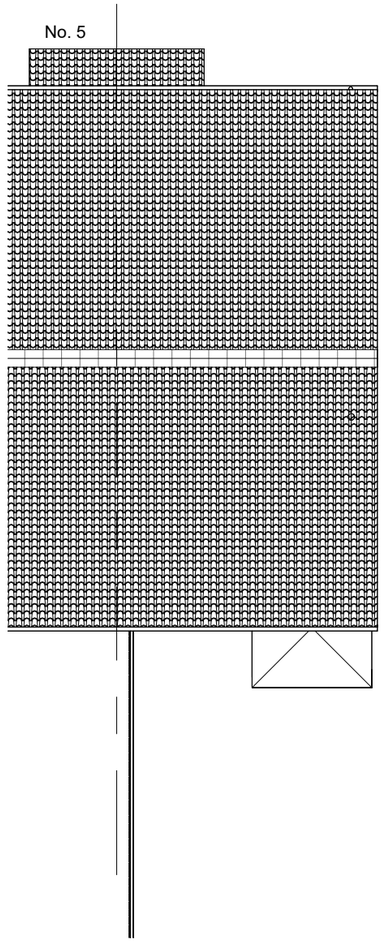

Level 3 - Roof Plan Existing

1 : 100

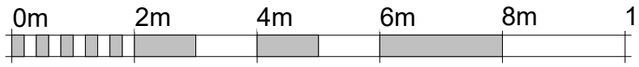

VISUAL SCALE 1:100 @ A3

Rev No.	Revision Note.	Date	Drawn	Checked

Project number 04320-01	Client 6 Vockins Close	Project Garage Conversion
Title: Existing Plans		
Date 03.08.23	Sheet 01	Scale 1 : 100
Drawn by AW	Checked by AW	Paper Size A3

BOURNE VALLEY ASSOCIATES
ANDOVER LANE FARM
FABERSTOWN
ANDOVER
HAMPSHIRE
SP11 9PE
Tel: 01264 850159
Email: info@bournevalley.co.uk