


North - Existing
1 : 100



East - Existing
1 : 100



South - Existing
1 : 100

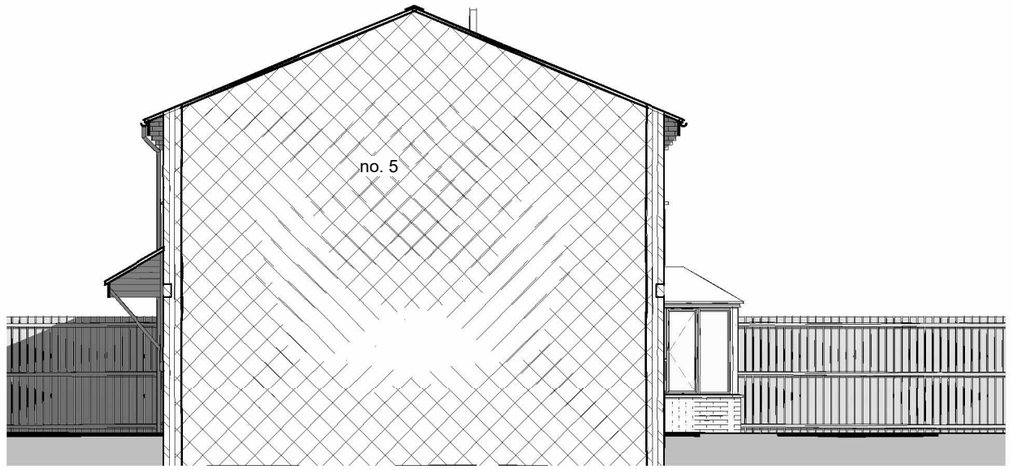

West - Existing
1 : 100

0m 2m 4m 6m 8m 10m

VISUAL SCALE 1:100 @ A3

Rev No.	Revision Note.	Date	Drawn	Checked

Project number 04320-01
Client 6 Vockins Close
Project Garage Conversion

Title Existing Elevations

Date 03.08.23
Sheet 02
Scale 1 : 100
Drawn by AW
Checked by AW
Paper Size A3

BOURNE VALLEY ASSOCIATES
ANDOVER LANE FARM
FABERSTOWN
ANDOVER
HAMPSHIRE
SP11 9PE
Tel: 01264 850159
Email: info@bournevalley.co.uk