
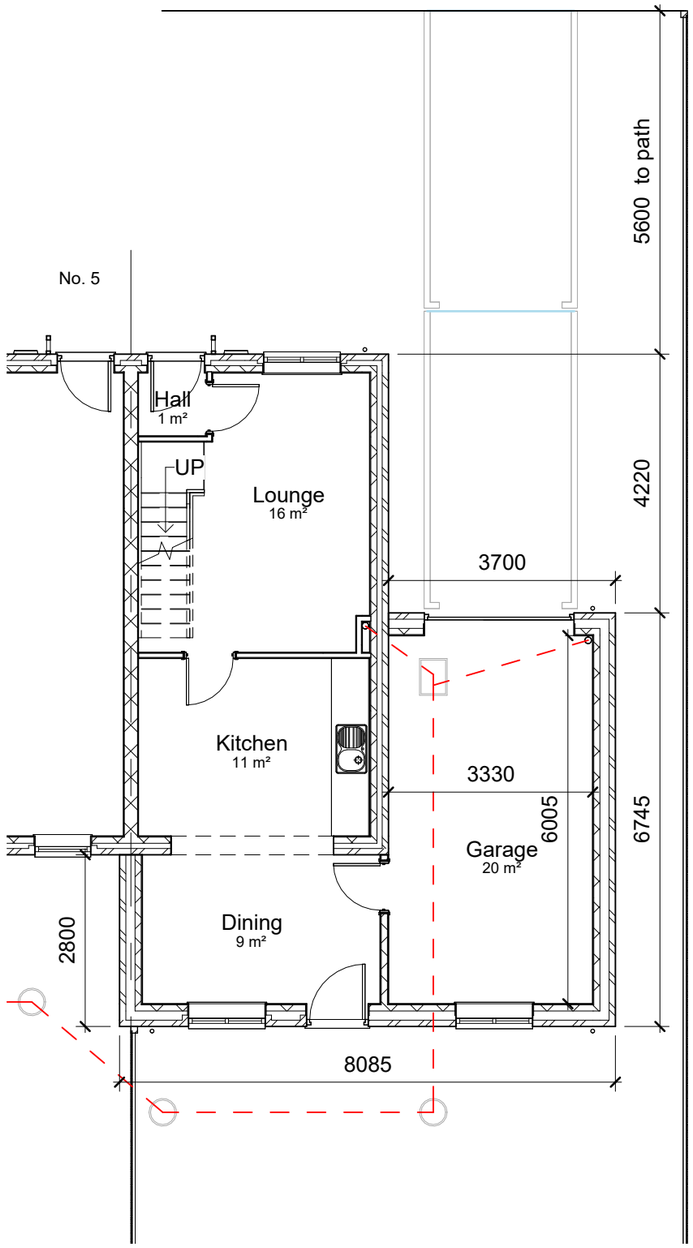



Level 1 - Ground Floor Proposed

1 : 100

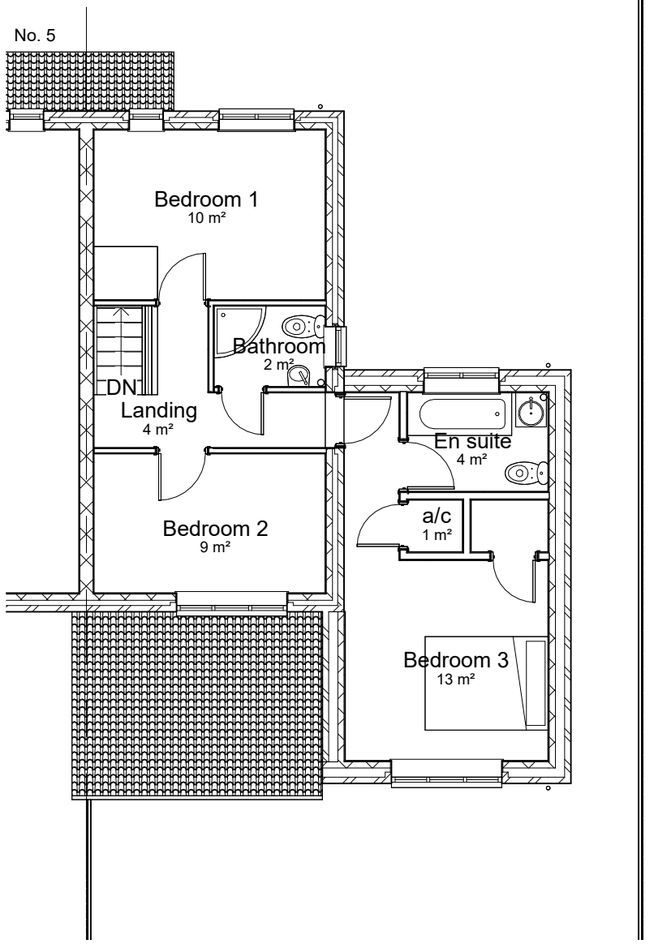

Level 2 - First Floor Proposed

1 : 100

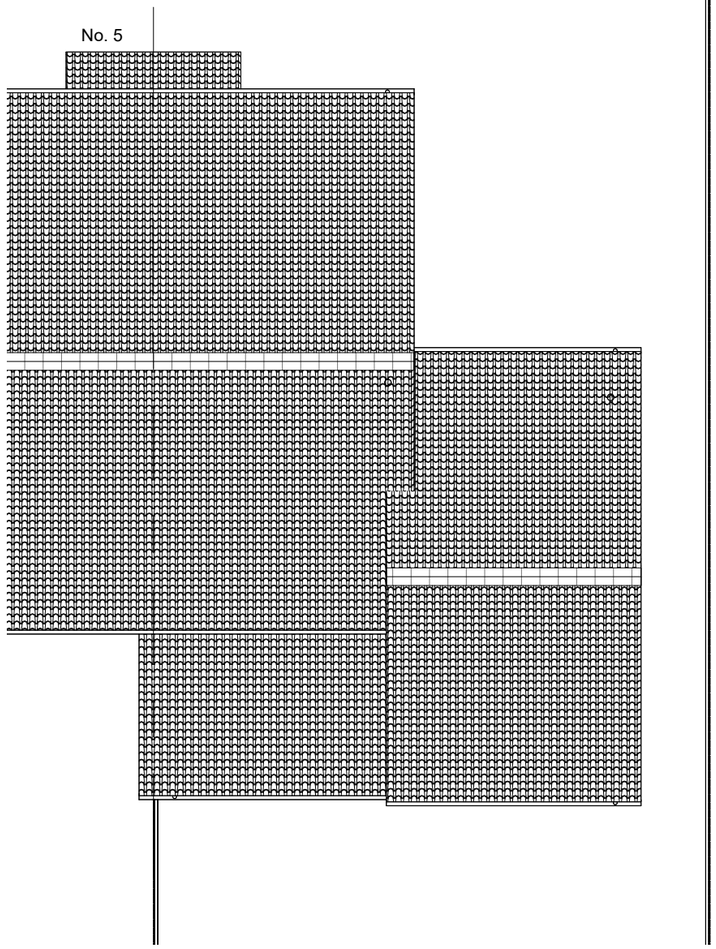

Level 3 - Roof Plan Proposed

1 : 100

0m 2m 4m 6m 8m 10m

VISUAL SCALE 1:100 @ A3

Rev No.	Revision Note.	Date	Drawn	Checked

Project number 04320-01

Client 6 Vockins Close

Project Garage Conversion

Title Proposed Plans

Date 03.08.23

Sheet 03

Scale 1 : 100

Drawn by AW

Checked by AW

Paper Size A3

BOURNE VALLEY ASSOCIATES
ANDOVER LANE FARM
FABERSTOWN
ANDOVER
HAMPSHIRE
SP11 9PE
Tel: 01264 850159
Email: info@bournevalley.co.uk