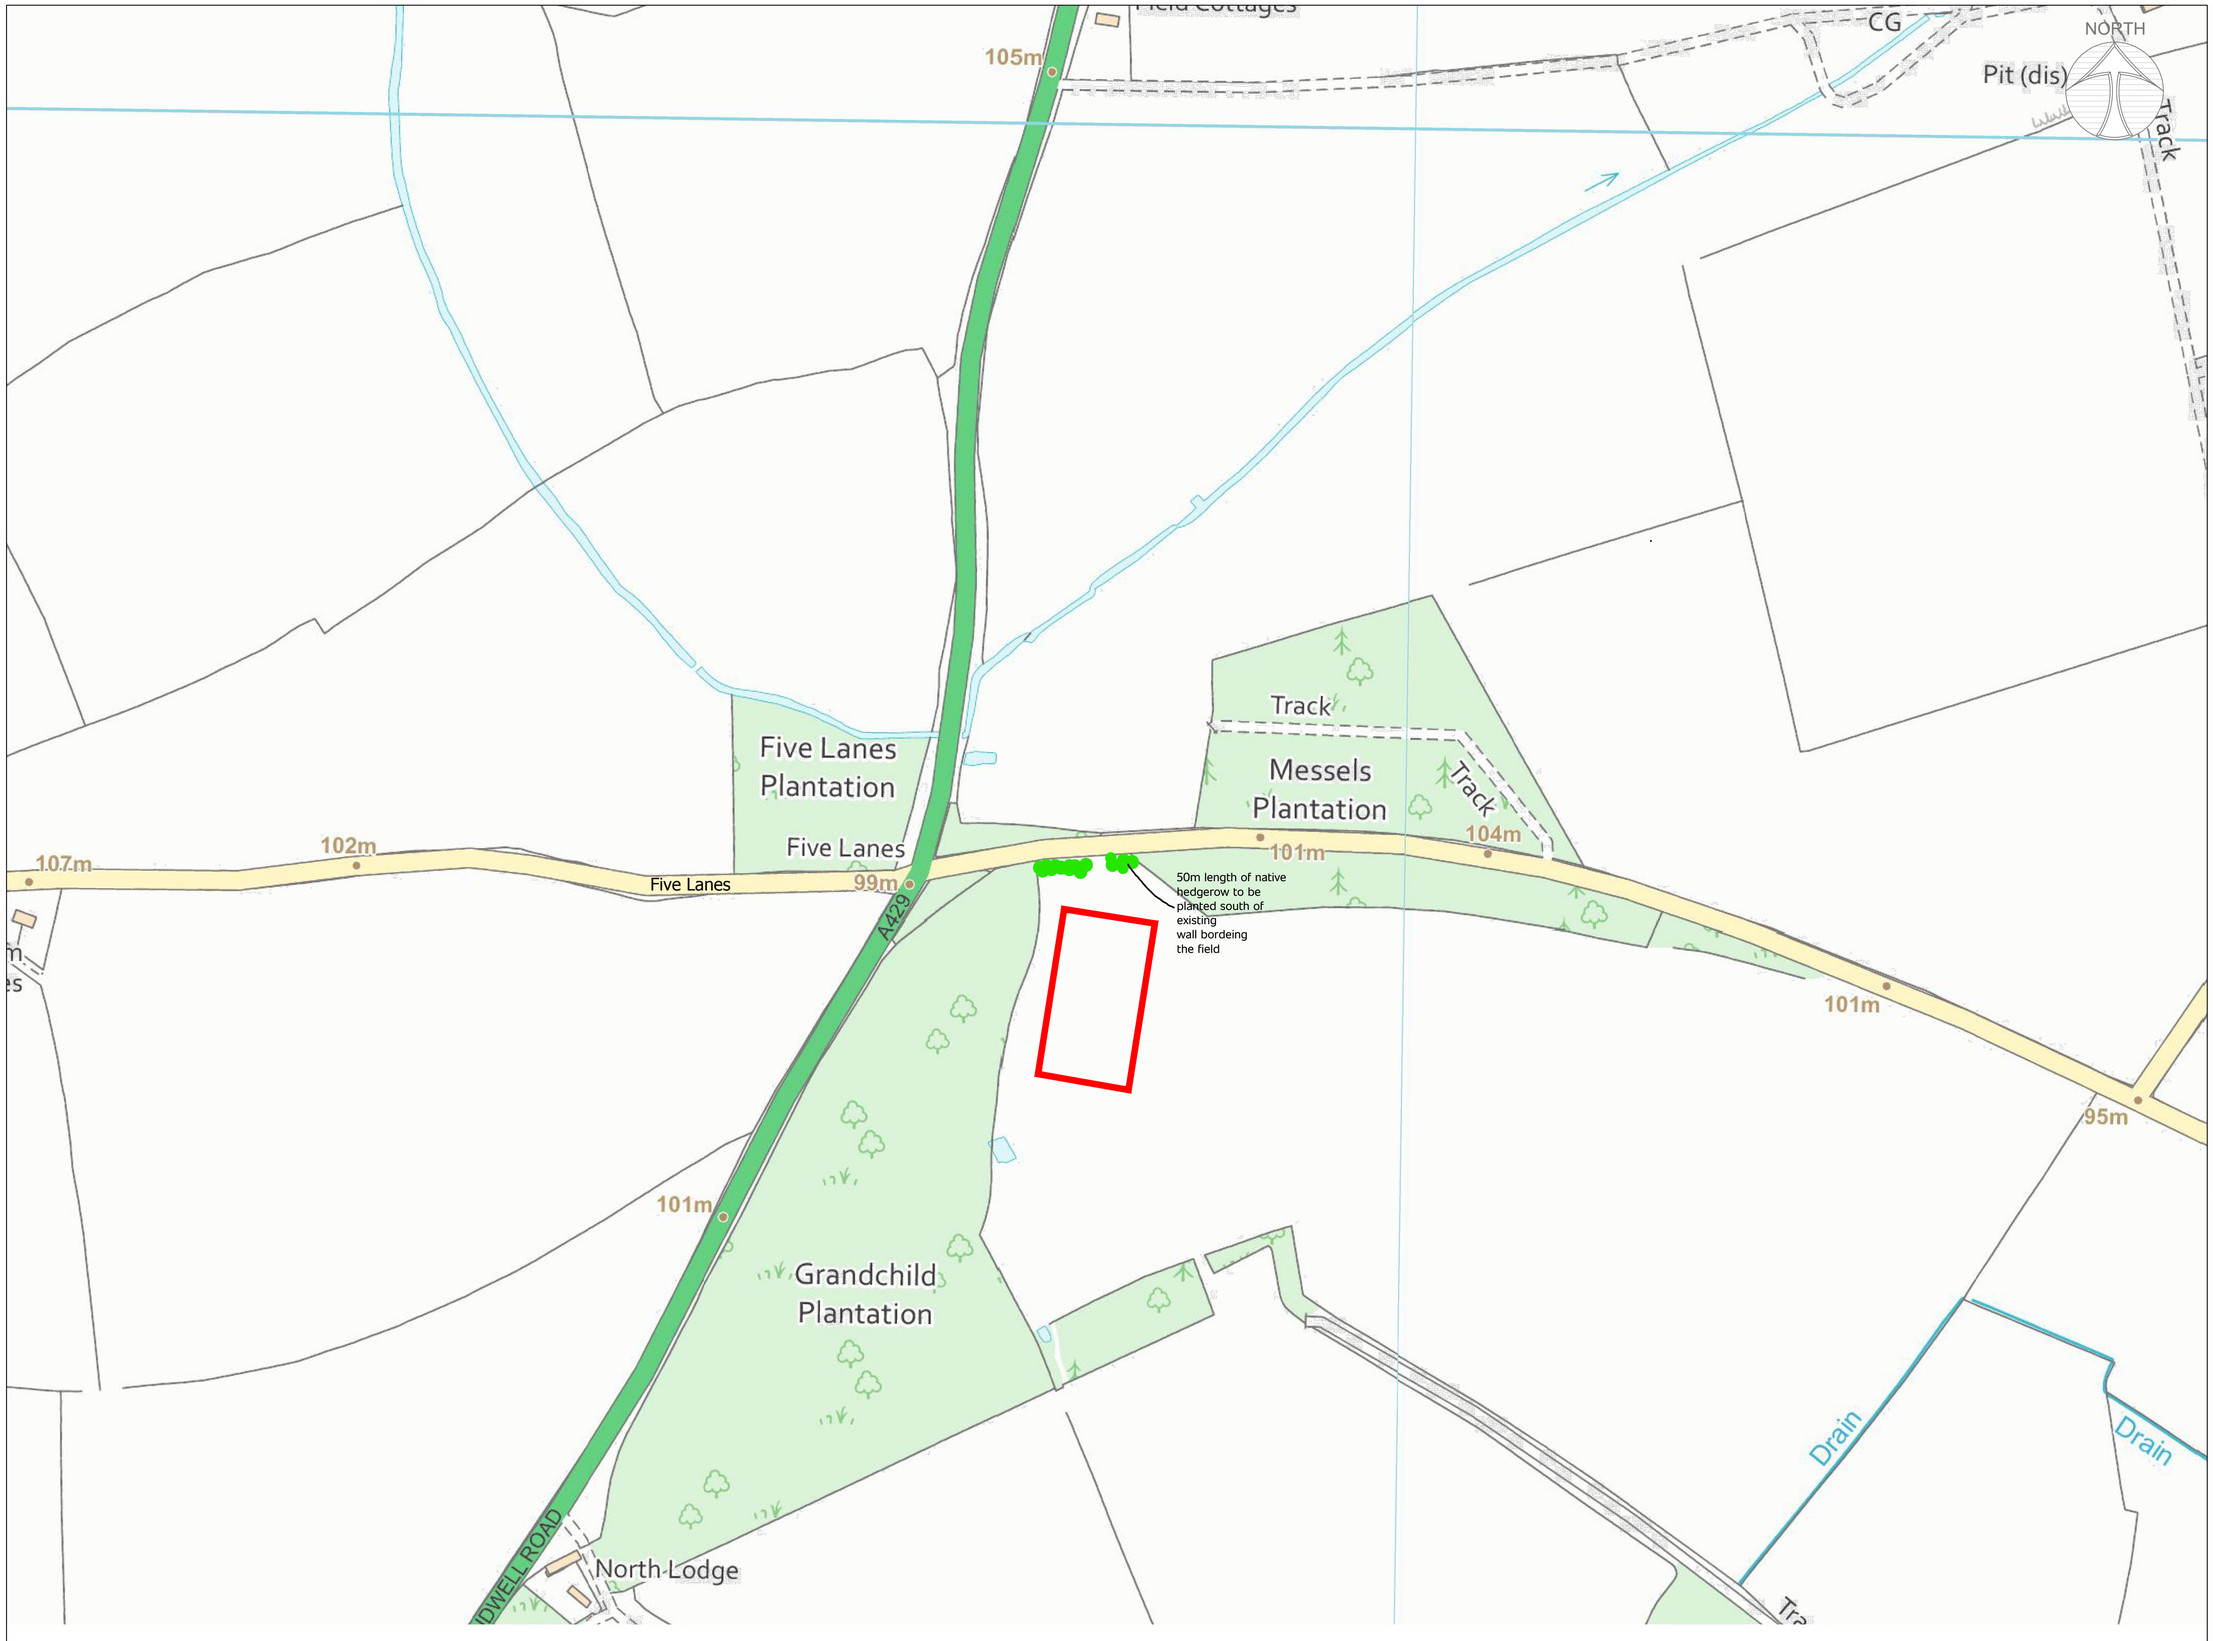

LEGEND:

PLANNING BOUNDARY

Rev	Date	Details Of Issue	Initials
01	01.12.22	First Issue	JF
02	17.01.23	Amendments	MR
03	17.01.23	Amendments	MR
04	23.01.23	Amendments	GM

Status

PLANNING

Robin Aird

Farms and Estate Manager

Estate Office

Charlton Park

Malmesbury
SN16 9DG

Project:
Charlton Park Farm

Address
Estate Office, Charlton Park Malmesbury, Wiltshire, SN16 9DG

Title
Lagoon South of Five Lanes Site Location Plan

Drawn	Date:	Scale (at A1)
MR	**17.01.23**	**1:2000**

Drg no.	Revision No.
1517-SP-02	**04**